FINAL SURVEY	BY	DATE
SURVEYED		
PLOTTED		
TEMPLATE		
NOTE BOOK		
AREAS		
NO.	AREAS CHECKED	

ORIGINAL SURVEY	BY	DATE
SURVEYED		
PLOTTED		
TEMPLATE		
NOTE BOOK		
AREAS		
NO.	AREAS CHECKED	

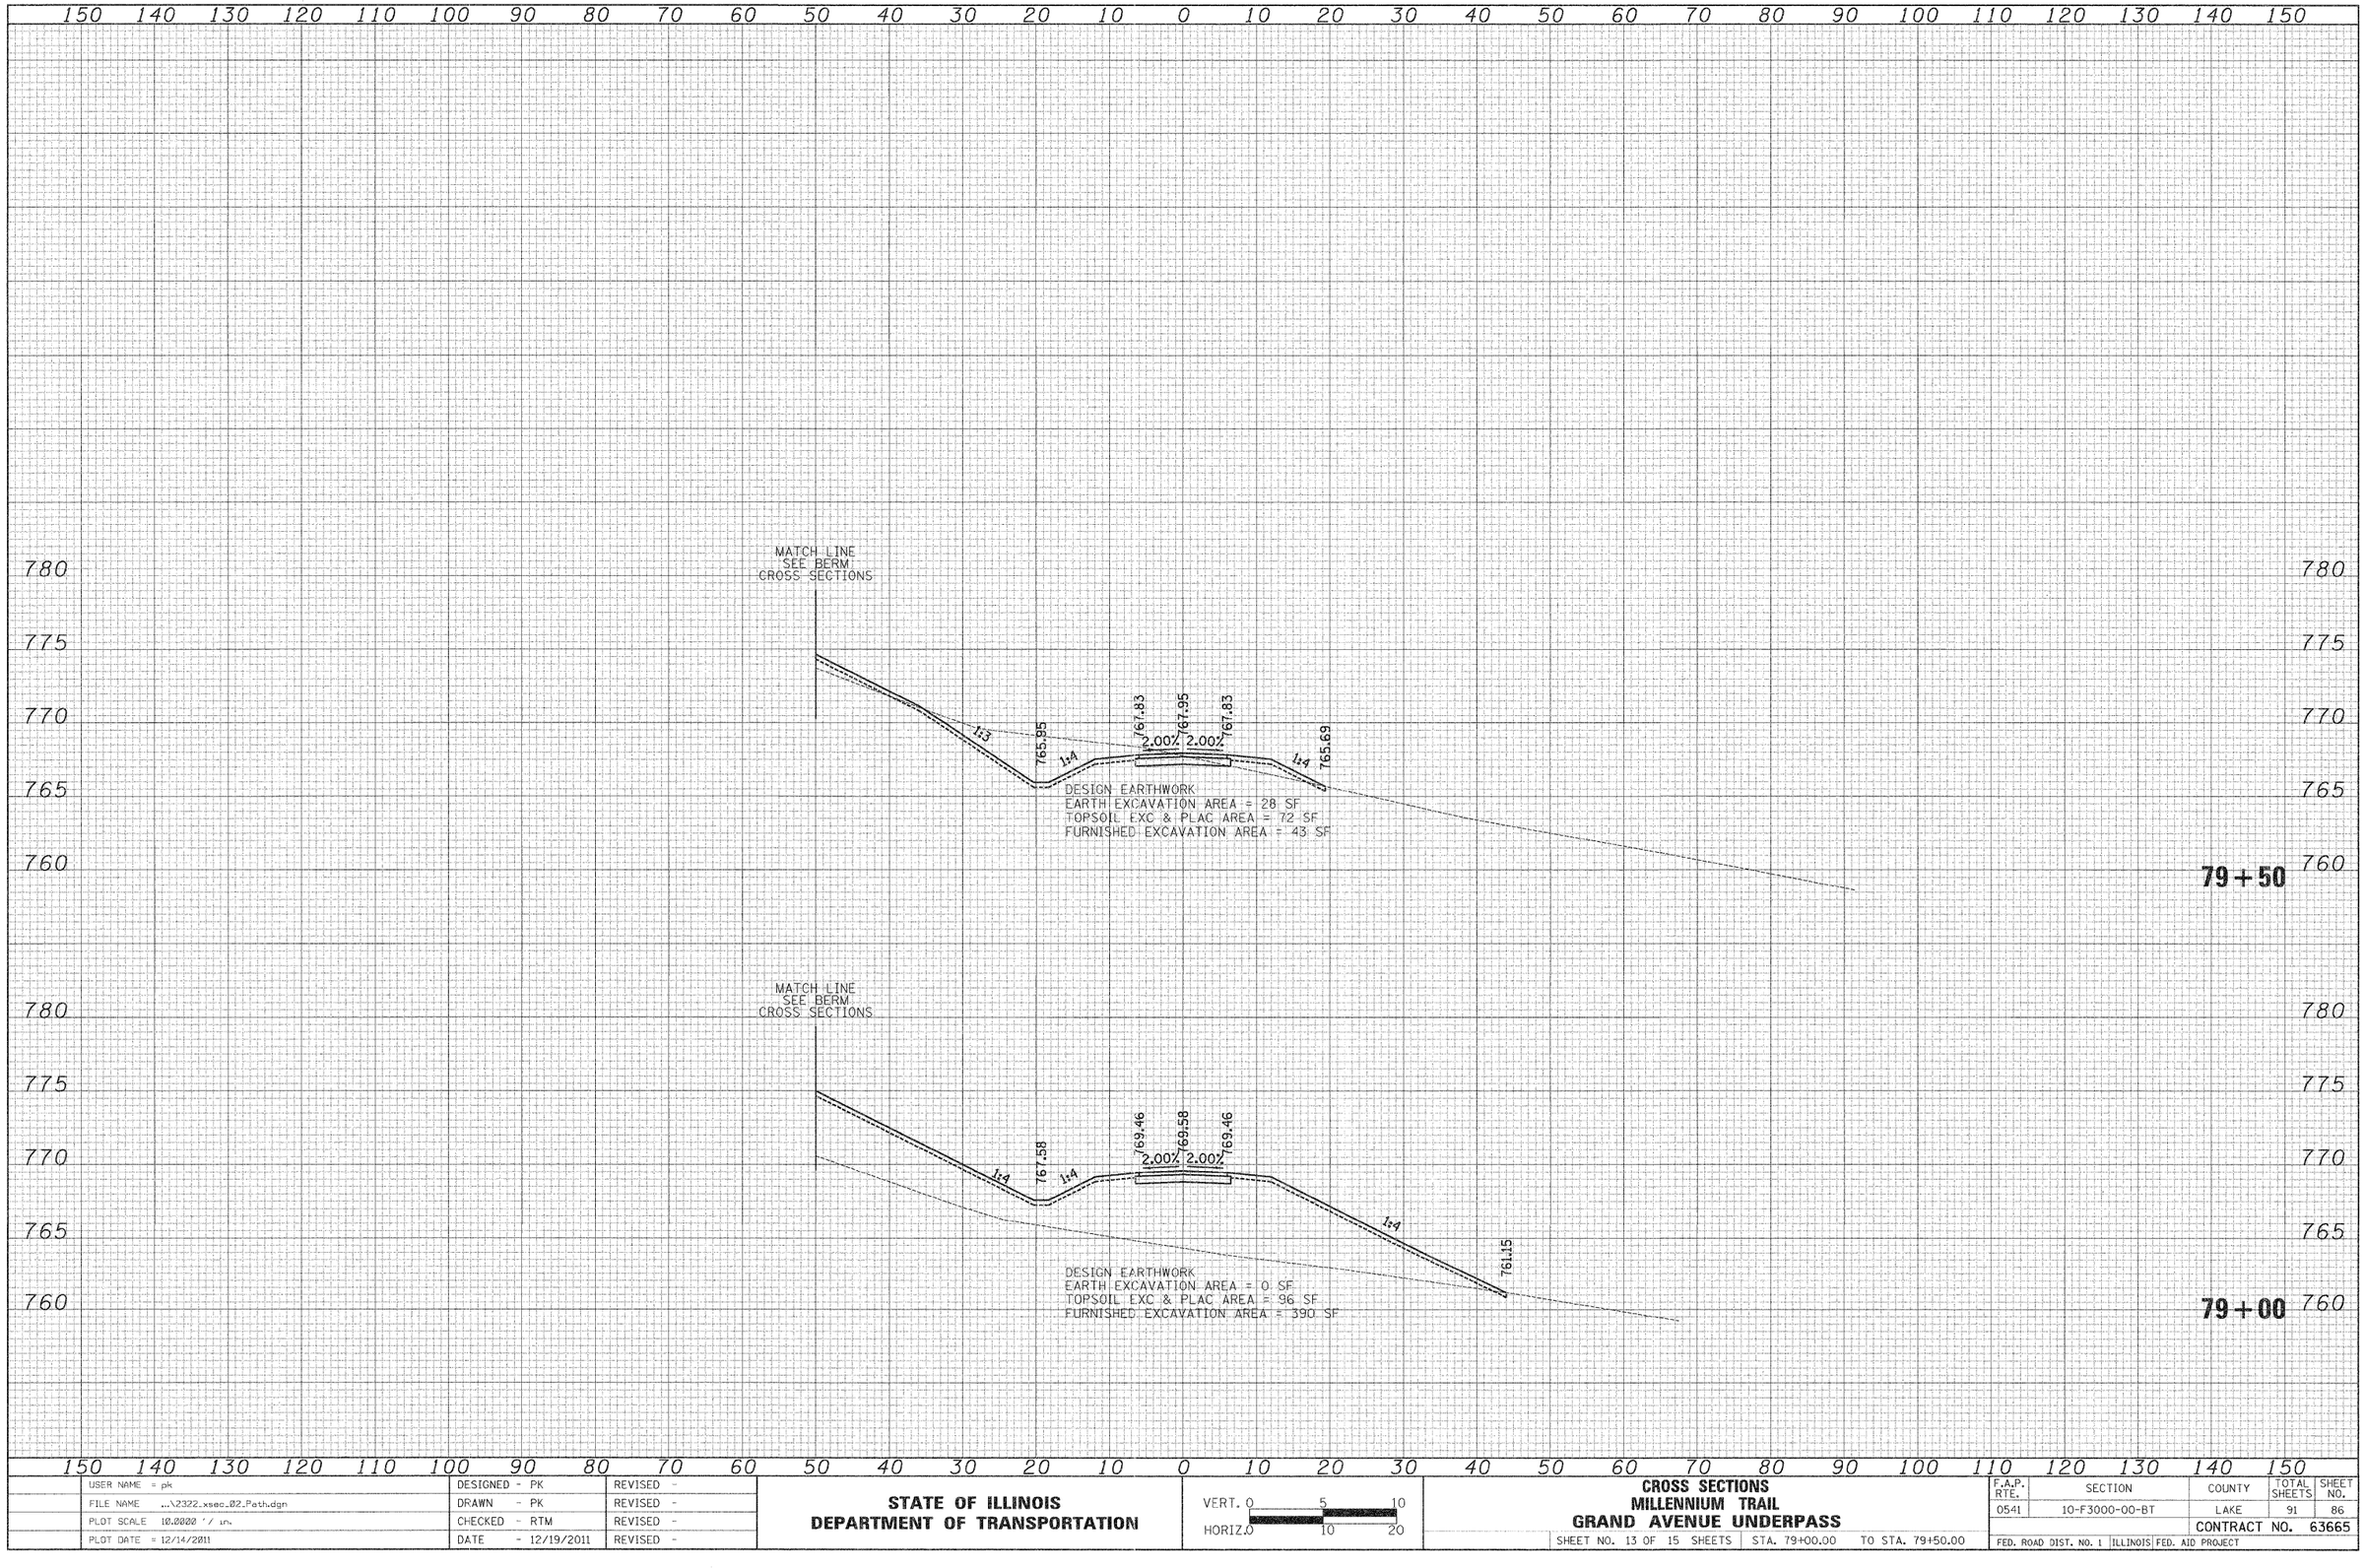

USER NAME = pk	DESIGNED - PK	REVISED -	
FILE NAME ...\2322_xsec_02_Path.dgn	DRAWN - PK	REVISED -	
PLOT SCALE 10.0000 ' / in.	CHECKED - RTM	REVISED -	
PLOT DATE = 12/14/2011	DATE - 12/19/2011	REVISED -	

STATE OF ILLINOIS
DEPARTMENT OF TRANSPORTATION

VERT. 0 5 10
HORIZ. 0 10 20

CROSS SECTIONS
MILLENNIUM TRAIL
GRAND AVENUE UNDERPASS

SHEET NO. 13 OF 15 SHEETS | STA. 79+00.00 | TO STA. 79+50.00

F.A.P. RTE.	SECTION	COUNTY	TOTAL SHEETS	SHEET NO.
0541	10-F3000-00-BT	LAKE	91	86
		CONTRACT NO. 63665		
FED. ROAD DIST. NO. 1	ILLINOIS	FED. AID PROJECT		