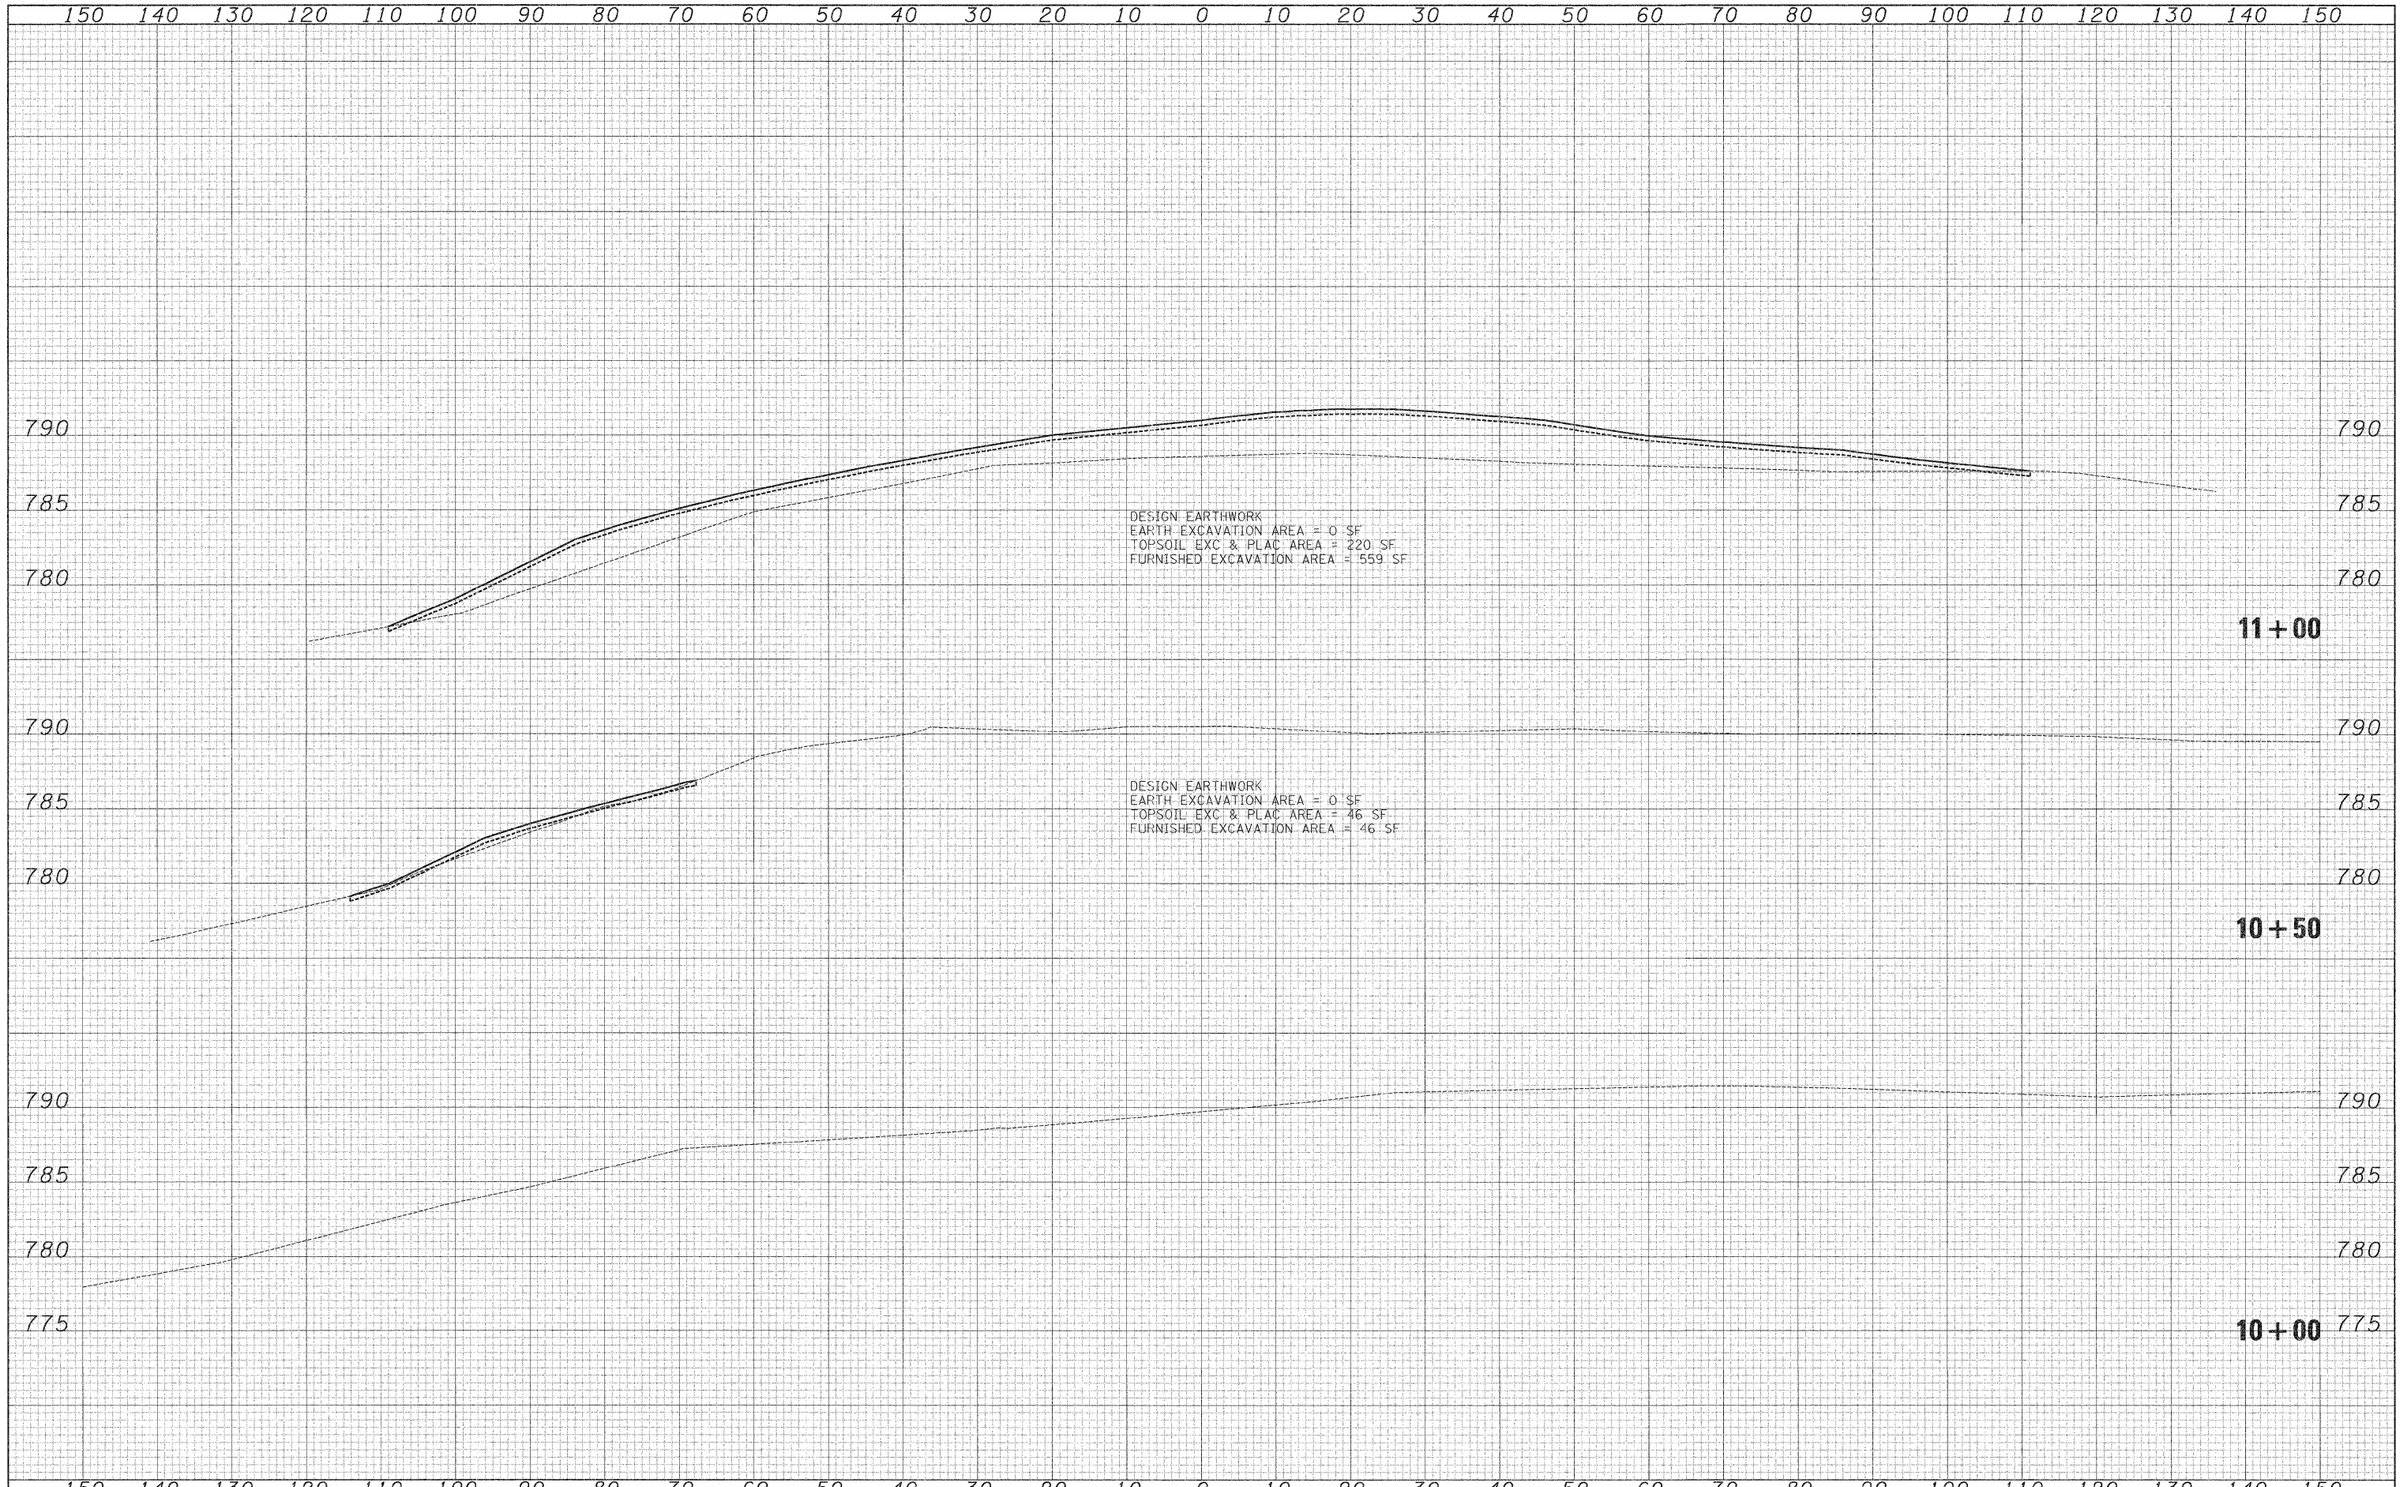

FINAL SURVEY		BY	DATE
NOTE BOOK	SURVEYED		
	PLOTTED		
	TEMPLATE		
	AREAS		
NO.	AREAS CHECKED		

ORIGINAL SURVEY		BY	DATE
NOTE BOOK	SURVEYED		
	PLOTTED		
	TEMPLATE		
	AREAS		
NO.	AREAS CHECKED		

USER NAME = pk	DESIGNED - PK	REVISED -
FILE NAME ...\2322_xsec_03_Berm.dgn	DRAWN - PK	REVISED -
PLOT SCALE 10.0000 ' / in.	CHECKED - RTM	REVISED -
PLOT DATE = 12/14/2011	DATE - 12/19/2011	REVISED -

STATE OF ILLINOIS
DEPARTMENT OF TRANSPORTATION

VERT. 0 5 10
HORIZ. 0 10 20

CROSS SECTIONS
BERM
GRAND AVENUE UNDERPASS

SHEET NO. 1 OF 3 SHEETS | STA. 10+00.00 TO STA. 11+00.00

F.A.P. RTE.	SECTION	COUNTY	TOTAL SHEETS	SHEET NO.
0541	10-F3000-00-BT	LAKE	91	89
		CONTRACT NO. 63665		

FED. ROAD DIST. NO. 1 | ILLINOIS | FED. AID PROJECT