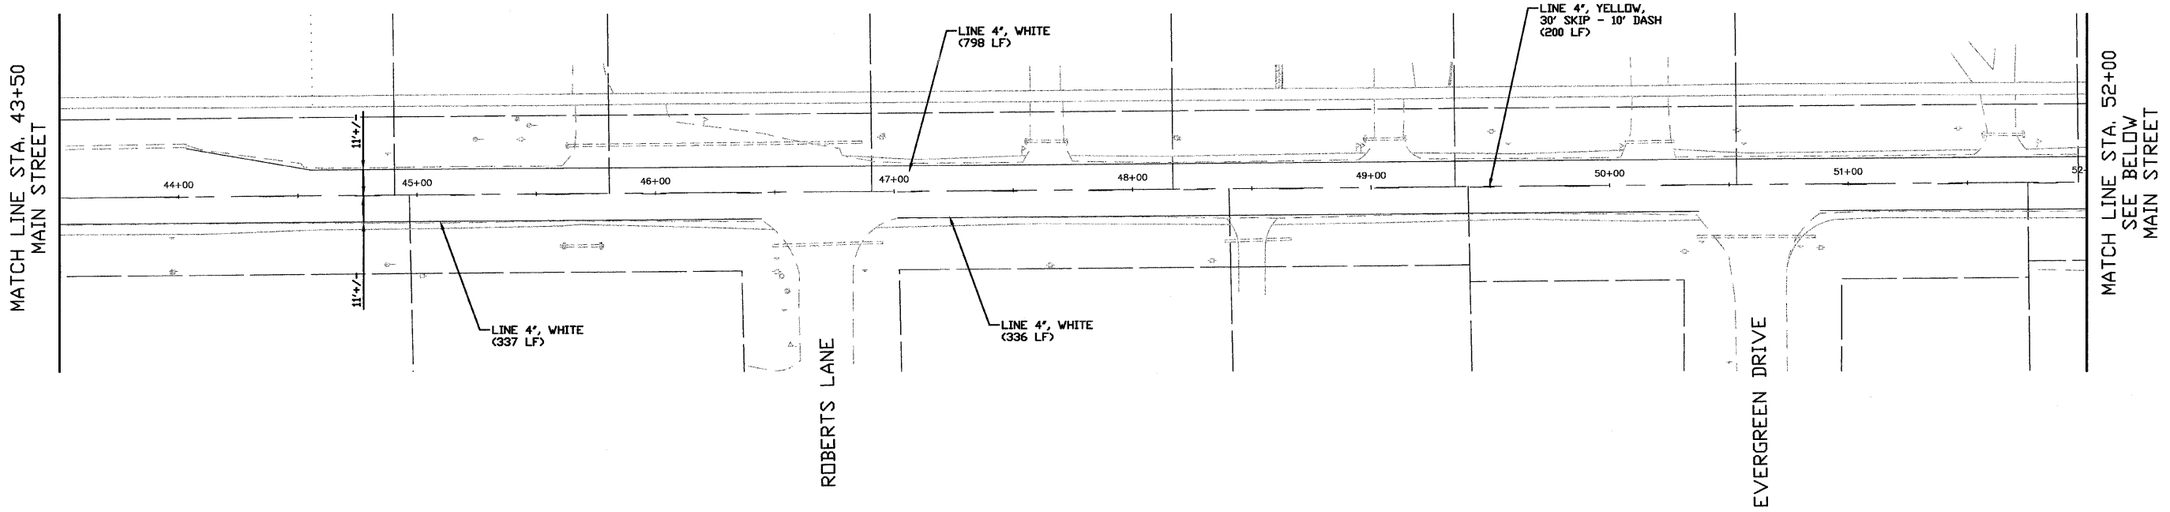

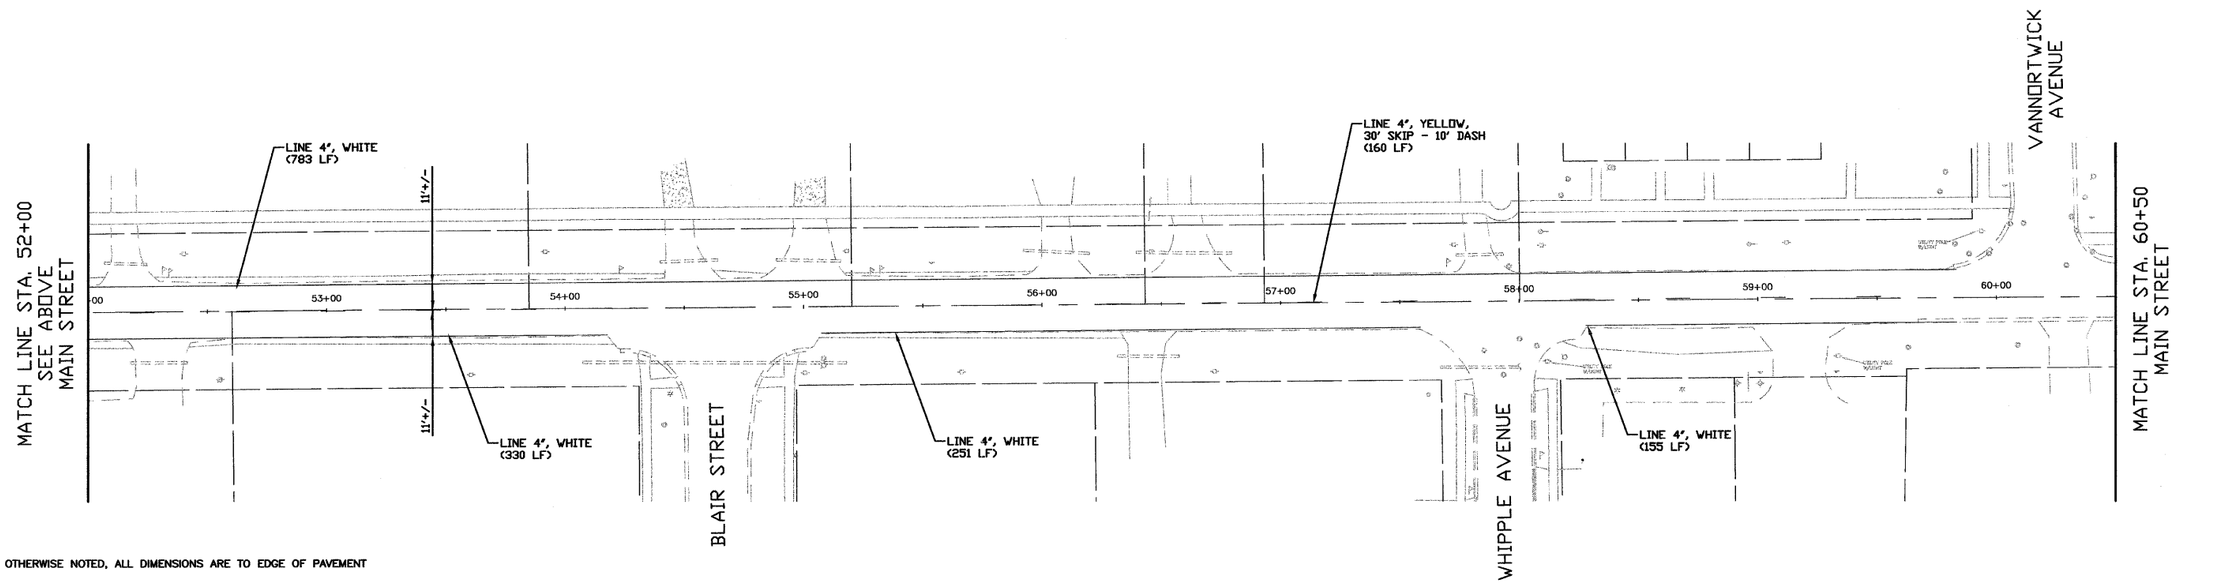

NOTE:

1. UNLESS OTHERWISE NOTED, ALL DIMENSIONS ARE TO EDGE OF PAVEMENT

FILE NAME =	USER NAME =	DESIGNED — NAB	REVISED —
		DRAWN — DMO	REVISED —
	PLOT SCALE = 1:30	CHECKED — KRY	REVISED —
	PLOT DATE = 12/14/2011	DATE — 10/21/11	REVISED —

STATE OF ILLINOIS
DEPARTMENT OF TRANSPORTATION

MAIN STREET LAPP
PAVEMENT MARKING SHEETS

SCALE: 1:30 | SHEET NO. 10 OF 17 SHEETS | STA. 43+50 | TO STA. 60+50

F.A.P. RTE.	SECTION	COUNTY	TOTAL SHEETS	SHEET NO.
0524	11-00080-00-RS	KANE	15	10
		CONTRACT NO. 63670		
		ILLINOIS FED. AID PROJECT		