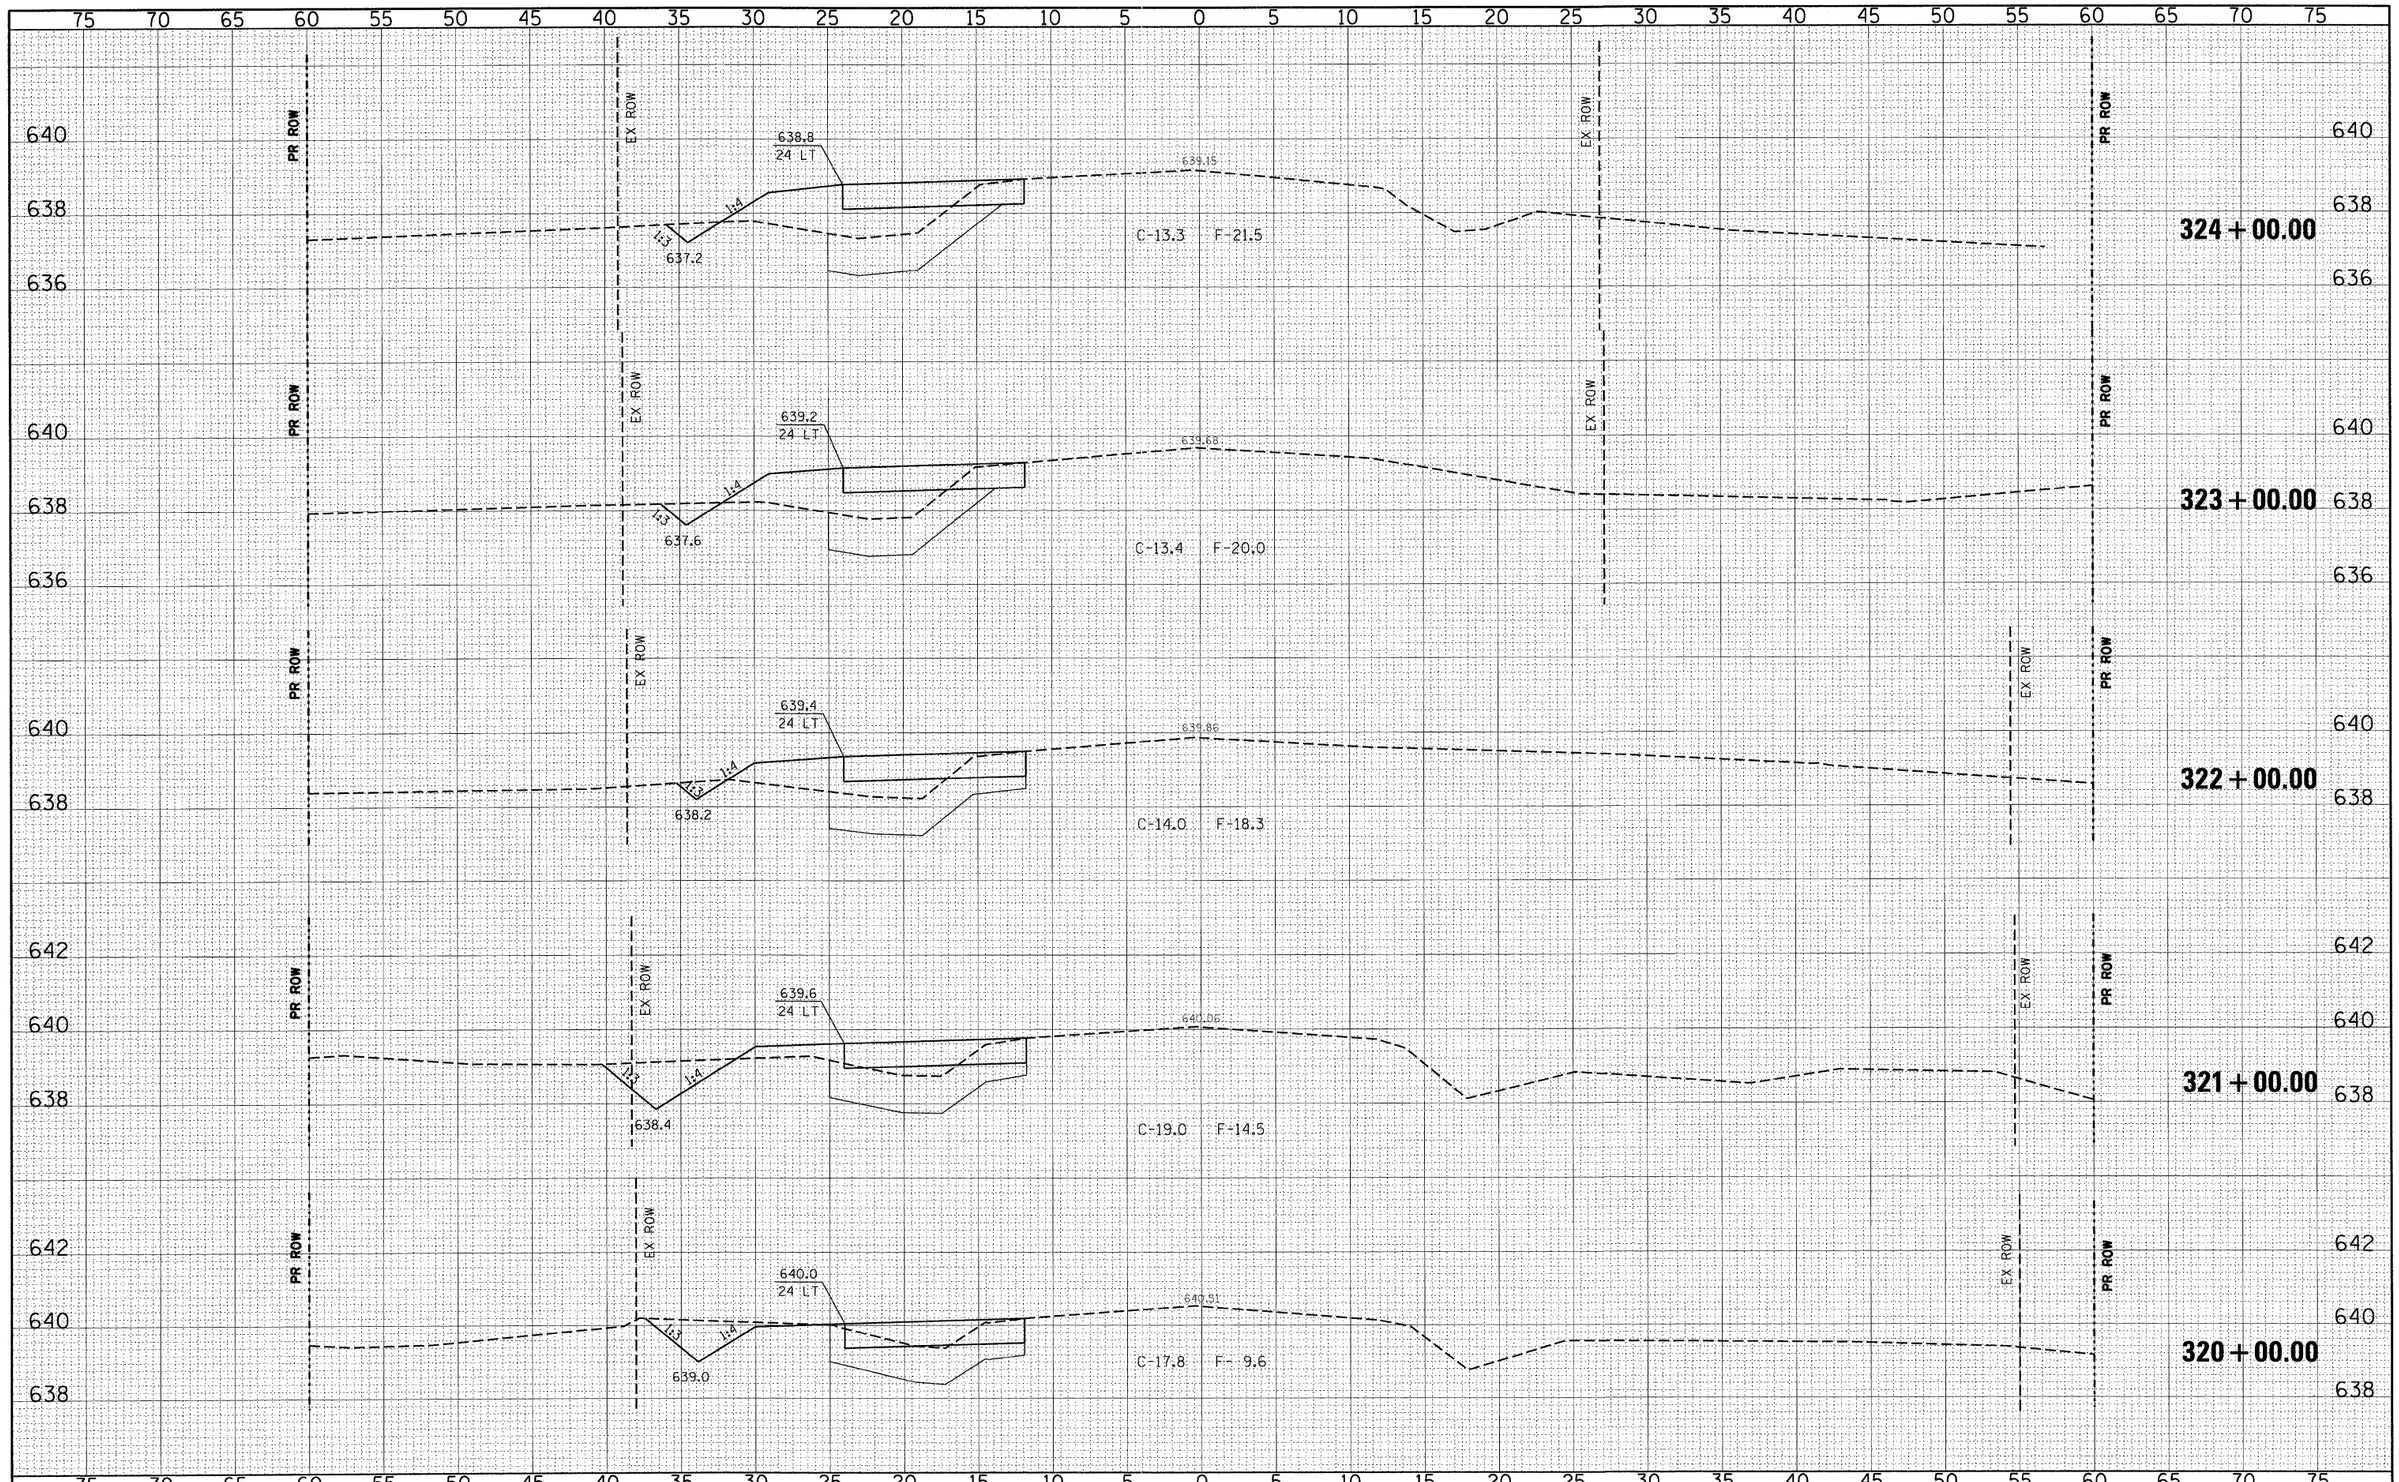


| FINAL SURVEY | | BY | DATE |
|---|---|---|---|
| NOTE BOOK NO. | SURVEYED | | |
| | PLOTTED | | |
| | TEMPLATE | | |
| | AREAS | | |
| | AREAS CHECKED | | |

| ORIGINAL SURVEY | | BY | DATE |
|---|---|---|---|
| NOTE BOOK NO. | SURVEYED | | |
| | PLOTTED | | |
| | TEMPLATE | | |
| | AREAS | | |
| | AREAS CHECKED | | |

| | | | |
|---|---|---|---|
| FILE NAME = p:\070116\cad\phase 2\dwg\070116-sxs-119th staging.dgn | USER NAME = $USER$ | DESIGNED - CM | REVISED - |
| | | DRAWN - JM | REVISED - |
| | PLOT SCALE = $SCALE$ | CHECKED - CM | REVISED - |
| | PLOT DATE = 12/20/2011 | DATE - MAY 2009 | REVISED - |

**STATE OF ILLINOIS**
**DEPARTMENT OF TRANSPORTATION**

HLR

**PRE-STAGE CROSS SECTIONS - RODEO DRIVE**

**PLAINFIELD NAPERVILLE RD AT 119TH ST /RODEO DR**

SCALE:1"=5'H 1"=2'V | SHEET NO. 10 OF 12 SHEETS | STA. 320+00.00 TO STA. 324+00.00

| F.A.U RTE. | SECTION | COUNTY | TOTAL SHEETS | SHEET NO. |
|---|---|---|---|---|
| 324 | 04-00036-22-TL | WILL | 152 | 90 |

CONTRACT NO. 63671

ILLINOIS FED. AID PROJECT