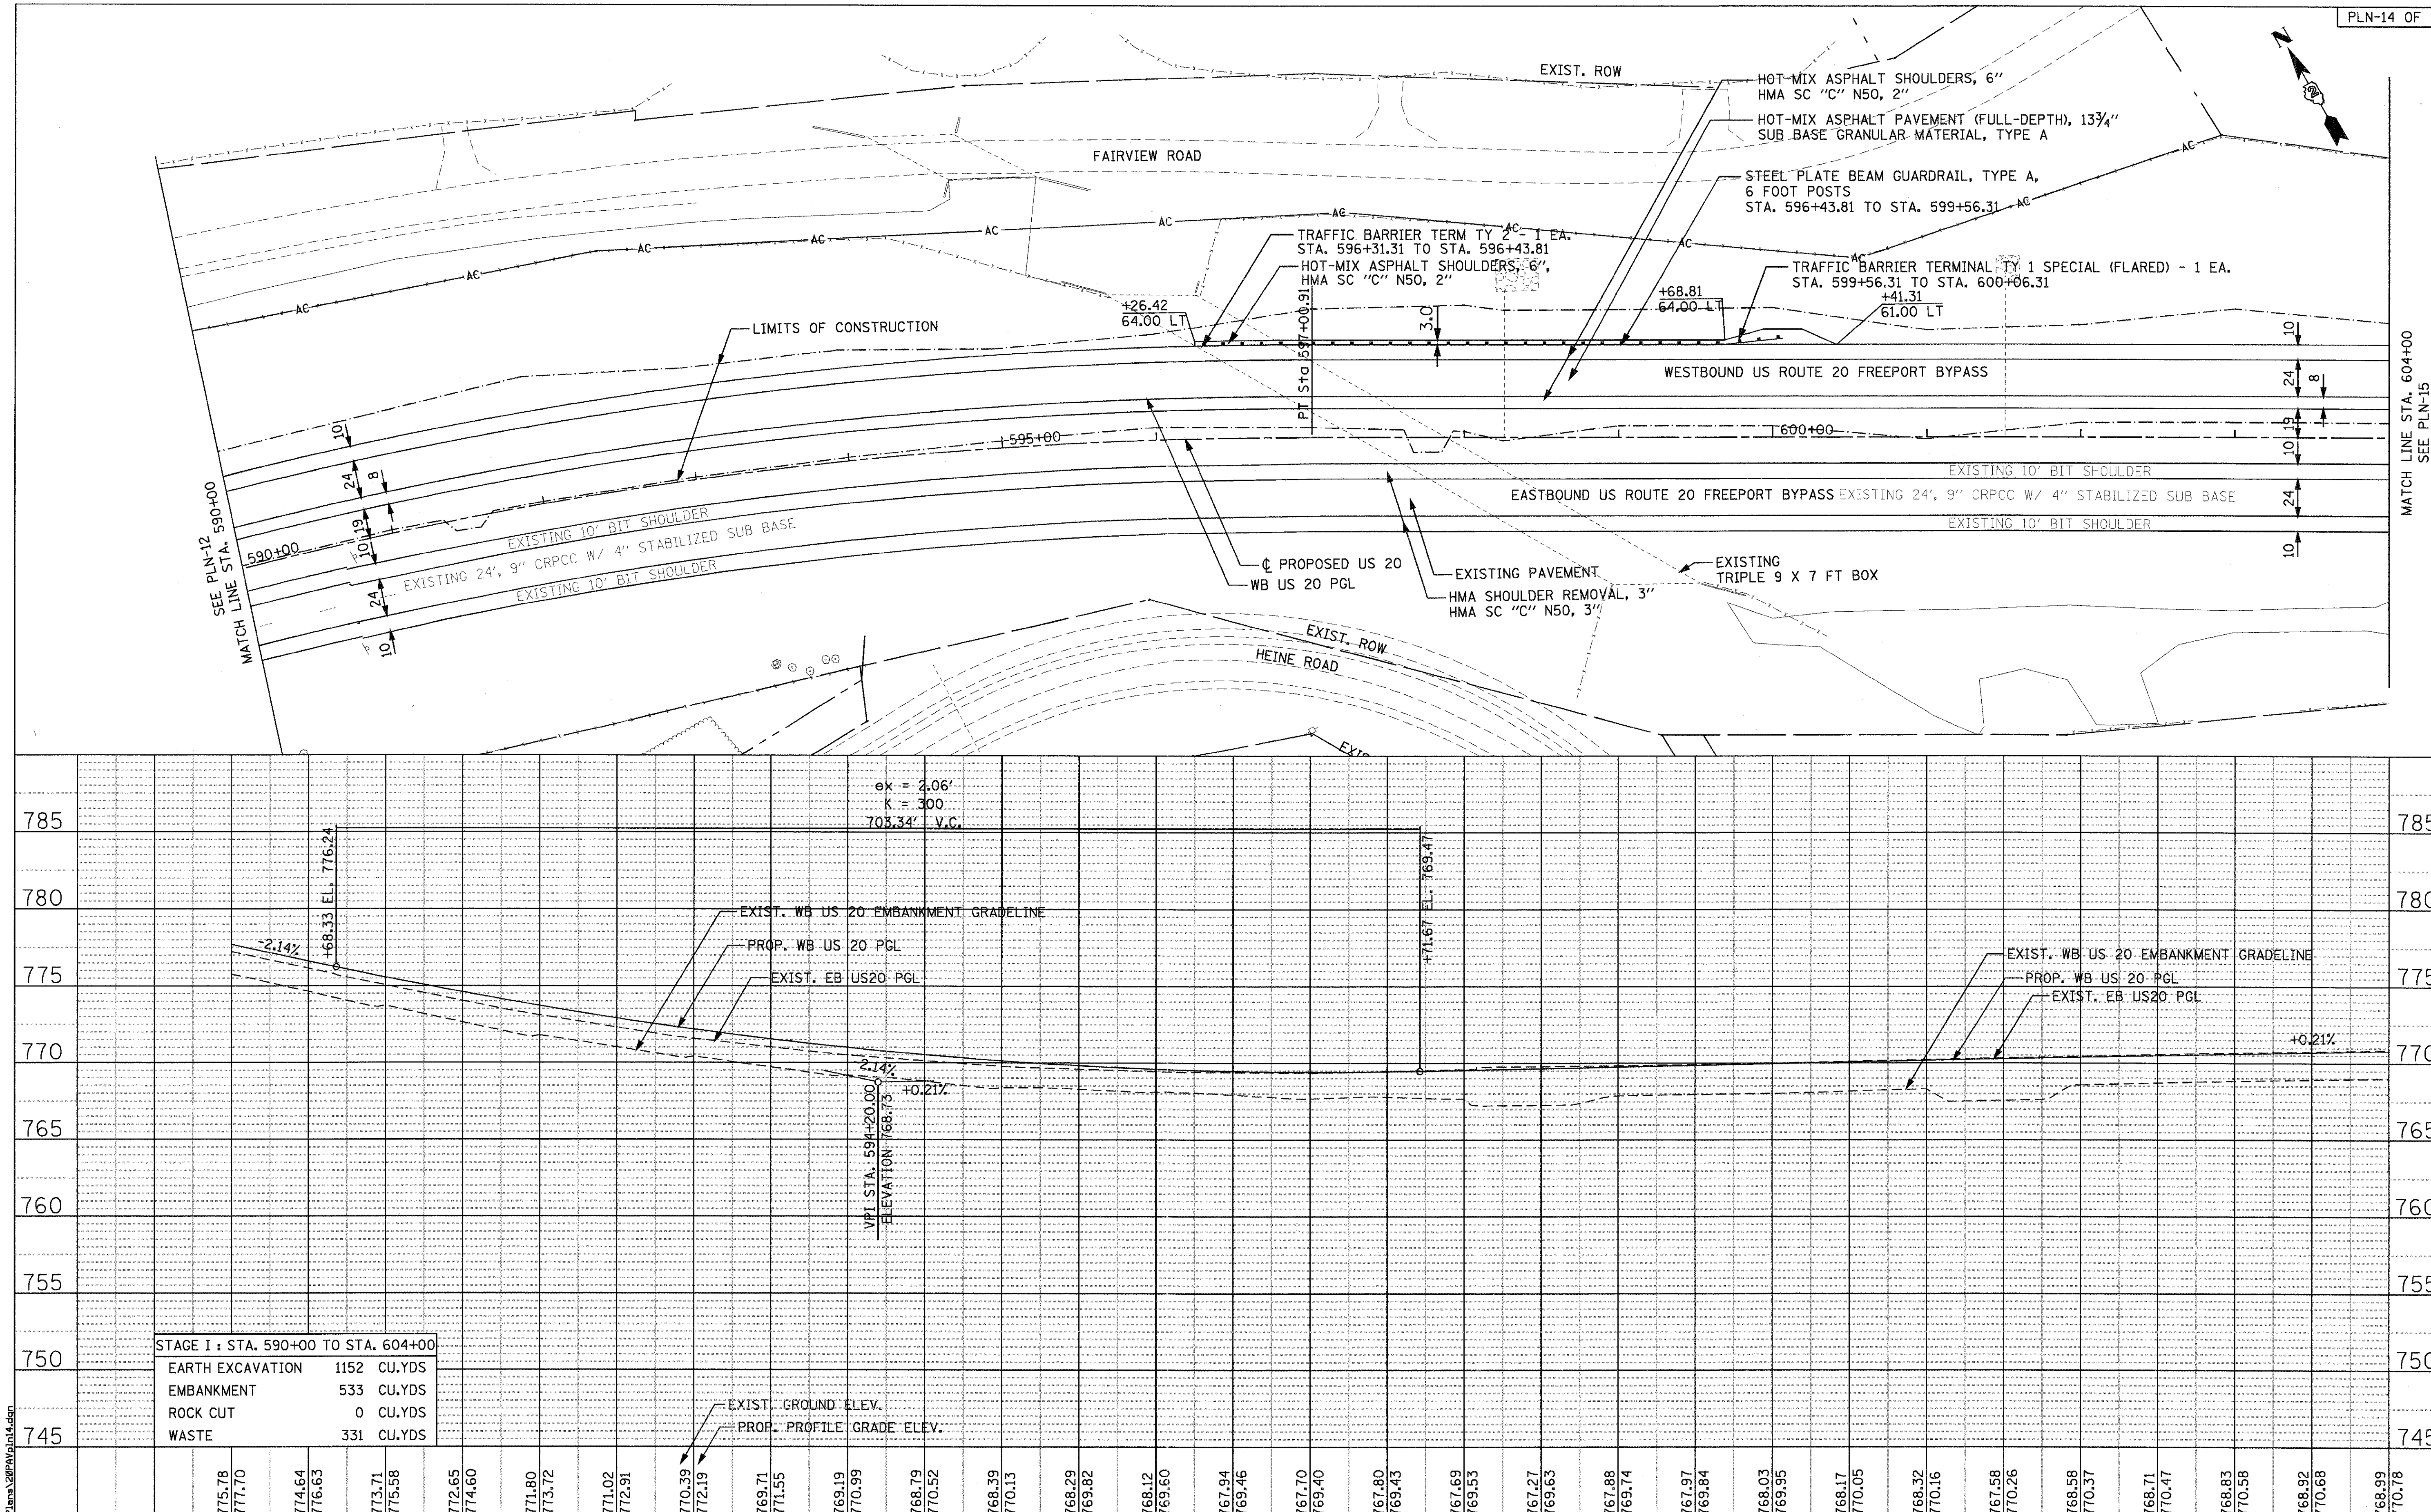

STAGE I : STA. 590+00 TO STA. 604+00		
EARTH EXCAVATION	1152	CU.YDS
EMBANKMENT	533	CU.YDS
ROCK CUT	0	CU.YDS
WASTE	331	CU.YDS

PLAN	
NOTE BOOK	SURVEYED
NO.	PLOTTED
	ALIGNMENT CHECKED
	RT. OF WAY CHECKED
	CADD FILE NAME
BY	DATE

PROFILE	
NOTE BOOK	SURVEYED
NO.	PLOTTED
	GRADES CHECKED
	B.M. NOTED
	STRUCTURE NOTAT'NS CHK'D
BY	DATE

T:\16814A\Civil\PAV_Plans\20PAVpln14.dgn

PARSONS BRINCKERHOFF
230 West Monroe St., Suite 900
Chicago, IL 60606, (312) 782-8150

USER NAME = MMS	DESIGNED - MMS	REVISED -	
	DRAWN - MMS	REVISED -	
PLOT SCALE = 50.00 '/ IN.	CHECKED - RMH	REVISED -	
PLOT DATE = 9/28/11	DATE - 12/02/2011	REVISED -	

STATE OF ILLINOIS
DEPARTMENT OF TRANSPORTATION

PLAN AND PROFILE
WESTBOUND U.S. ROUTE 20

SCALE: 1"=50' | SHEET NO. 14 OF 17 SHEETS | STA. 590+00 TO STA. 604+00

F.A. RTE.	SECTION	COUNTY	TOTAL SHEETS	SHEET NO.
301	177-2-1	STEPHENSON	211	51
FINAL SUBMITTAL		CONTRACT NO. 64860		
		ILLINOIS FED. AID PROJECT P-92-014-03		