ROUTE NO.	SECTION	COUNTY	TOTAL SHEETS	SHEET NO.
FA401	177-2	STEPHENSON		
FED. ROAD DIST. NO. 7	ILLINOIS	PROJECT		

FROM STA. 570+00 TO STA. 600+00

Pushed Shelby Tube at Sta. 596 + 9ft

Settlement on Fill Height at 26' = 4.4"
T_{50} = 2.4 wk T_{90} = 2.8 mo
F.S. = 1.7

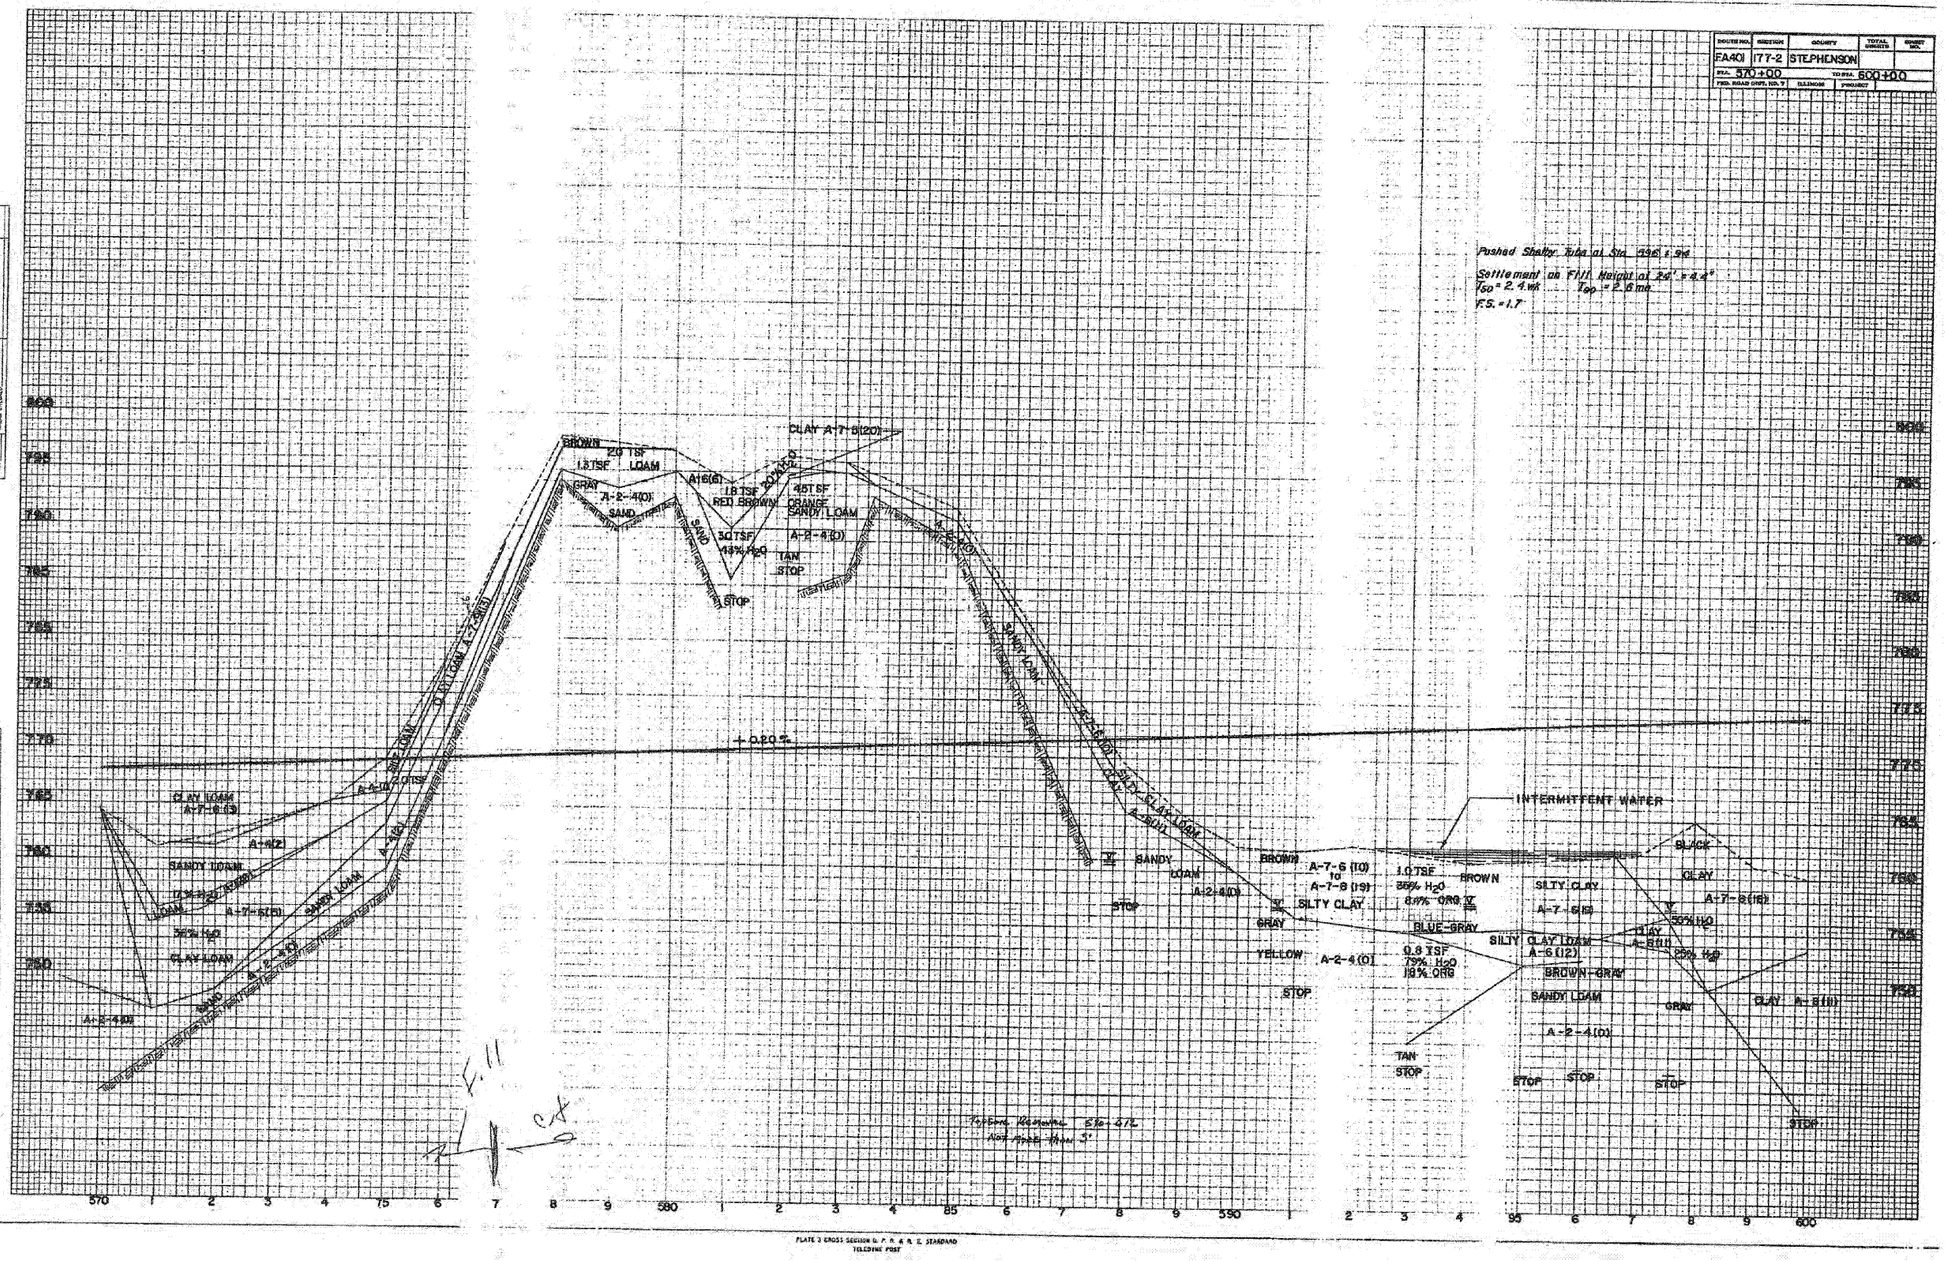

PLATE 3 CROSS SECTION U. P. R. & R. E. STANDARD TELEDYNE POST

NOTE:
GEOTECHNICAL INVESTIGATION AND SOILS INFORMATION PER IDOT

USER NAME = MMS	DESIGNED - MMS	REVISED -	
	DRAWN - MMS	REVISED -	
PLOT SCALE = 50.00 ' / IN.	CHECKED - RMH	REVISED -	
PLOT DATE = 9/28/11	DATE - 12/02/2011	REVISED -	

PARSONS BRINCKERHOFF
230 West Monroe St., Suite 900
Chicago, IL 60606, (312) 782-6150

STATE OF ILLINOIS
DEPARTMENT OF TRANSPORTATION

SOIL PROFILES

SCALE: NONE | SHEET NO. OF SHEETS | STA. TO STA.

F.A. RTE.	SECTION	COUNTY	TOTAL SHEETS	SHEET NO.
301	177-2-1	STEPHENSON	211	113
FINAL SUBMITTAL		CONTRACT NO. 64860		
	ILLINOIS	FED. AID PROJECT	P-92-014-03	

T:\168144\Civil\PAV_Plans\20PAVSOIL_PROFILES08.dgn