FINAL SURVEY	SURVEYED	BY	
NOTE BOOK	PLOTTED		
NO.	TEMPLATE		
	AREAS		
	AREAS CHECKED	DATE	

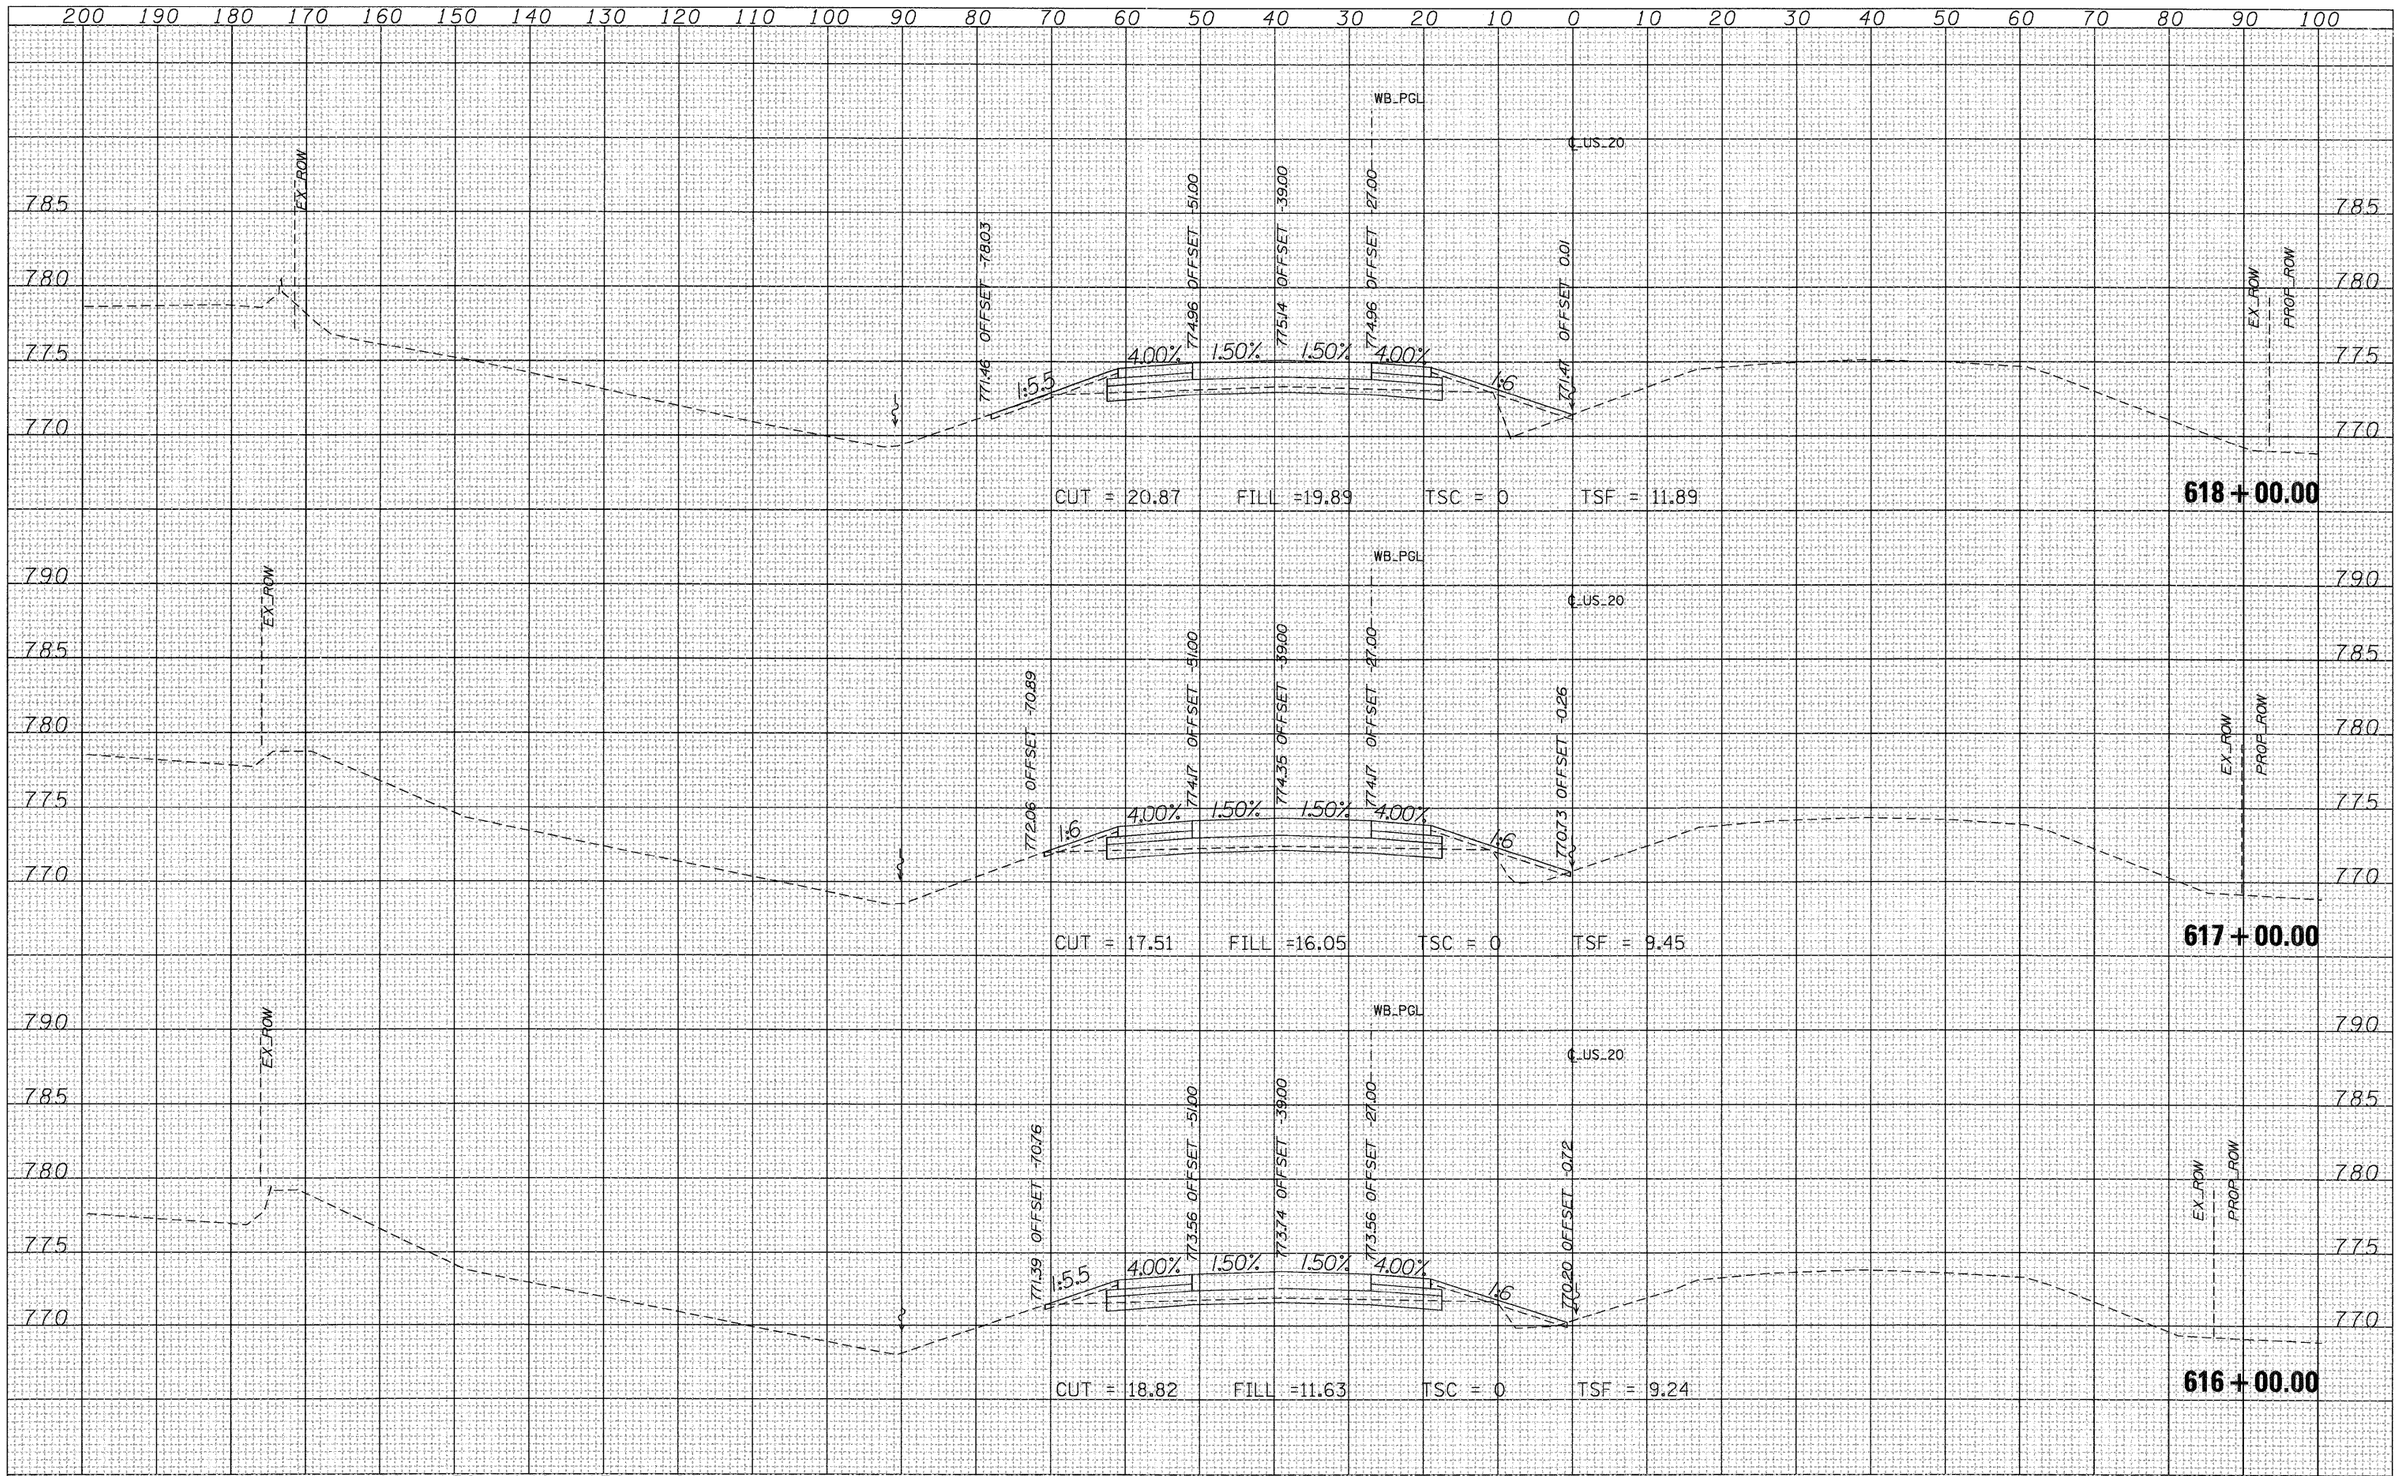

ORIGINAL SURVEY	SURVEYED	BY	
NOTE BOOK	PLOTTED		
NO.	TEMPLATE		
	AREAS		
	AREAS CHECKED	DATE	

FILE NAME =	USER NAME = MMS	DESIGNED -	REVISED -
T:\16814A\C:v1\PAV_ Xshts\20PAV_MLXS-sheets.dgn		DRAWN -	REVISED -
	PLOT SCALE = 10.00 ' / IN.	CHECKED -	REVISED -
	PLOT DATE = 9/28/11	DATE -	REVISED -

STATE OF ILLINOIS
DEPARTMENT OF TRANSPORTATION

CROSS SECTIONS
US 20

SCALE: | SHEET NO. OF SHEETS | STA. 616+00.00 TO STA. 618+00.00

F.A.P. RTE.	SECTION	COUNTY	TOTAL SHEETS	SHEET NO.
301	177-2-1	STEPHENSON	211	197
		CONTRACT NO. 64860		
		ILLINOIS FED. AID PROJECT		