NOTES:
1. PLEASE CONTACT TRAFFIC SIGNAL SECTION FOR PROPOSED DETECTOR LOOP DESIGN AT 815-434-8505 IF ANY OTHER LOOPS ARE DAMAGED.

2. 4 TURNS REQUIRED ON ALL DETECTOR LOOPS.

3. DETECTOR LOOPS SHALL BE INSTALLED IN THE LEVELING BINDER PRIOR TO THE SURFACE COURSE.

4. SAW CUT EXISTING LOOP TO BE ABANDONED

NOT TO SCALE

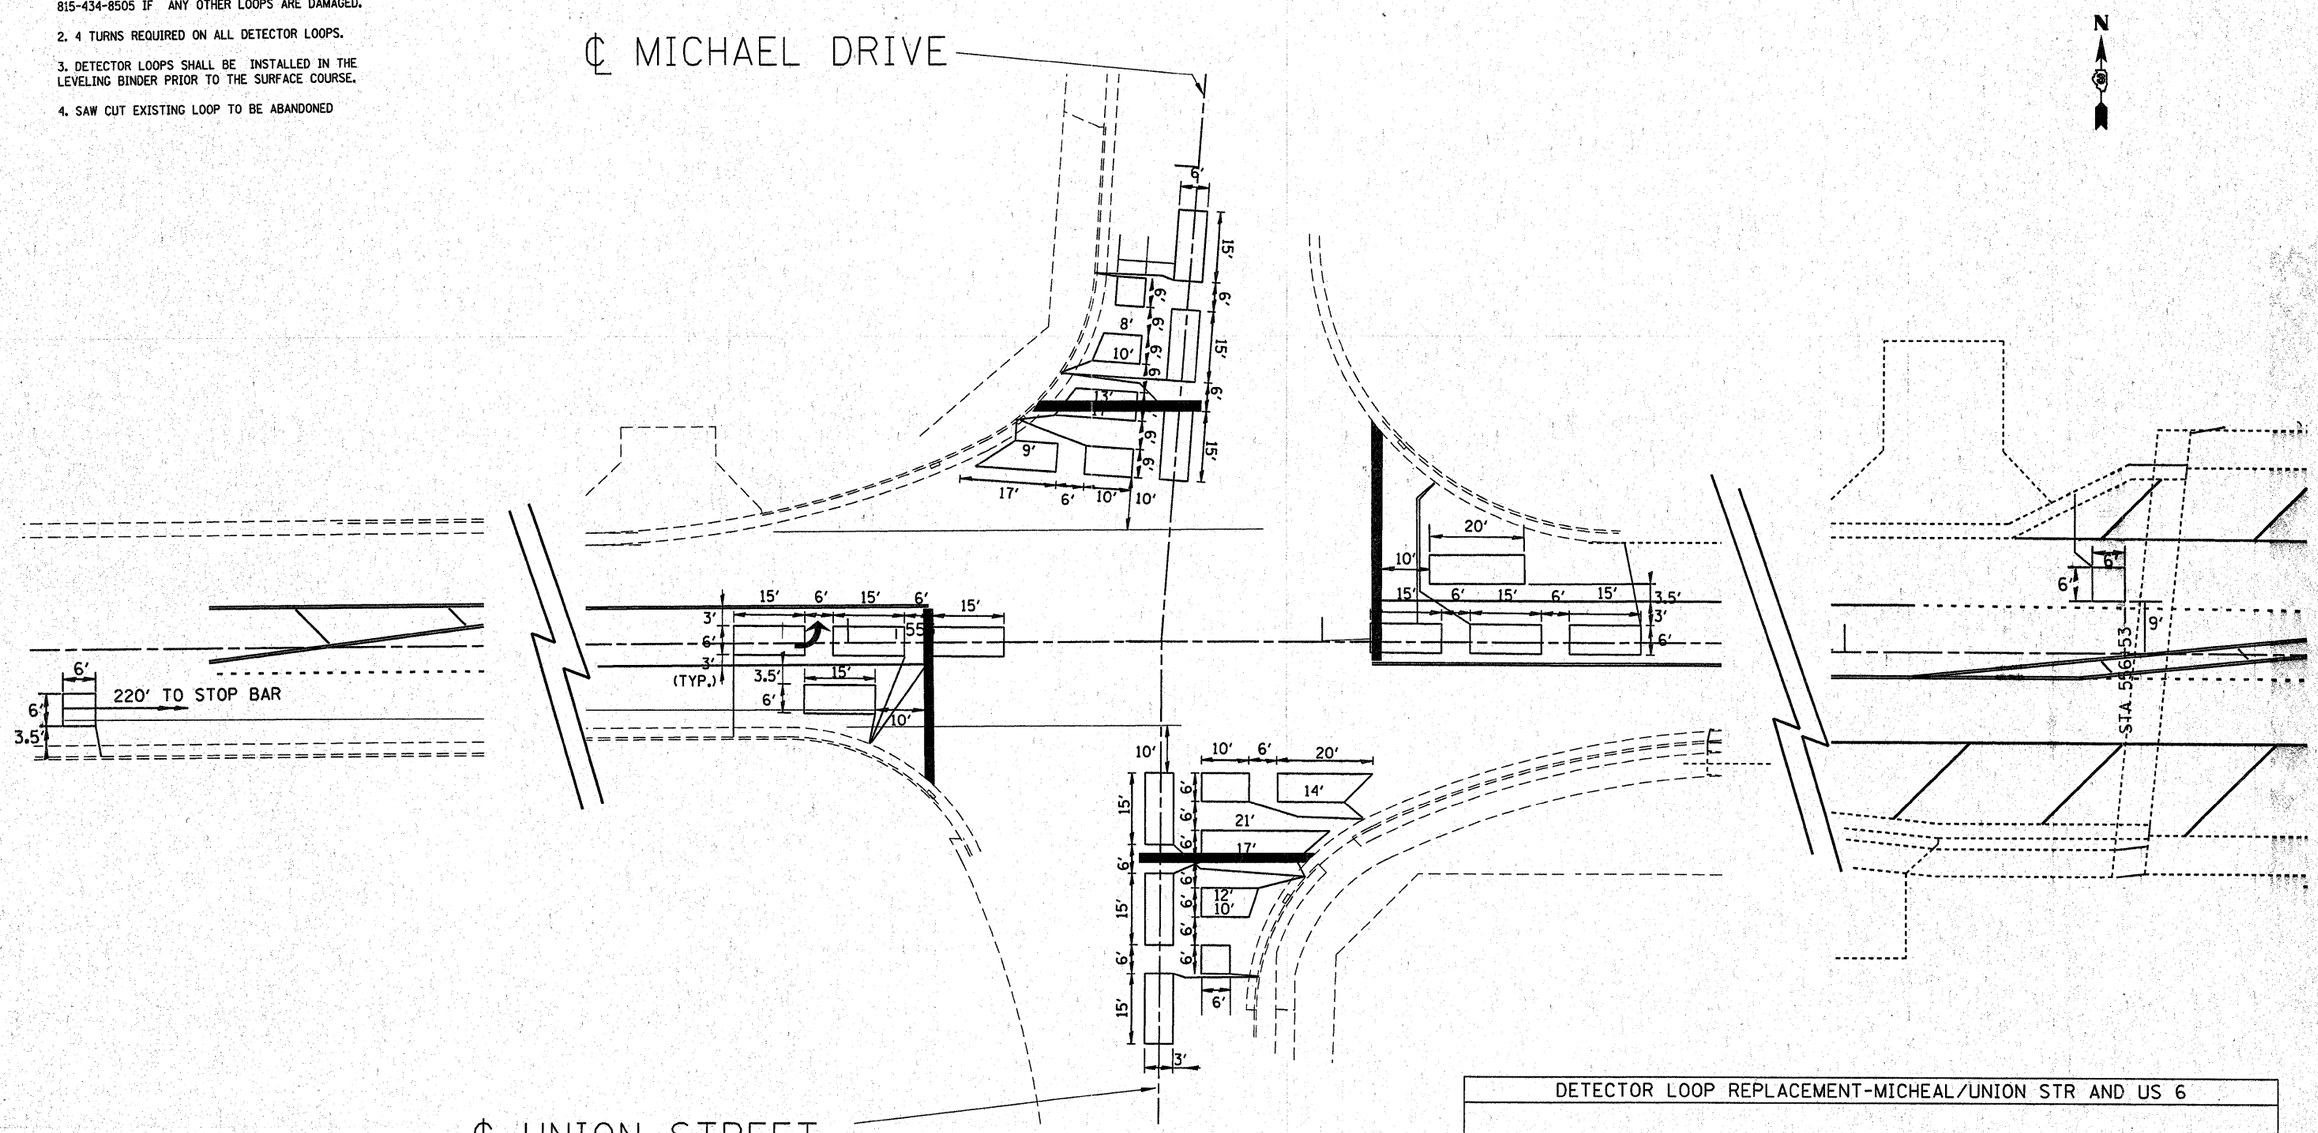

DETECTOR LOOP REPLACEMENT-MICHEAL/UNION STR AND US 6	
DETECTOR LOOP, TYPE 1	
	FOOT
	1182
TOTAL	1182

FILE NAME = c:\pw_work\pwidot\braboypo\d0244830\D366A75-sht-cover.dgn	USER NAME = braboypo	DESIGNED -	REVISED -	STATE OF ILLINOIS DEPARTMENT OF TRANSPORTATION	DETECTOR LOOPS MICHEAL AND UNION STREETS	F.A. RTE. 296	SECTION (O,P,Q,G)RS-3	COUNTY GRUNDY	TOTAL SHEETS 19 / SHEET NO. 17
	PLOT SCALE = 55.0605 ' / in.	DRAWN -	REVISED -					CONTRACT NO. 66A75	
	PLOT DATE = 1/6/2012	CHECKED -	REVISED -		SCALE: SHEET NO. OF SHEETS STA. TO STA.			ILLINOIS FED. AID PROJECT	
		DATE -	REVISED -						