PI STA. = 228+40.88
Δ = 15° 18′ 11″ (LT)
D = 1° 09′ 51″
R = 4,921.25′
T = 661.14′
L = 1,314.41′
E = 44.21′
P.C. STA = 221+79.74
P.T. STA = 234+94.15

EXIST. CURVE IL8EXCL4
PI STA. = 228+28.90
Δ = 13° 52′ 36″ (LT)
D = 1° 31′ 31″
R = 3,756.69′
T = 457.16′
L = 909.85′
E = 27.71′
P.C. STA. = 223+71.74
P.T. STA. = 232+81.59

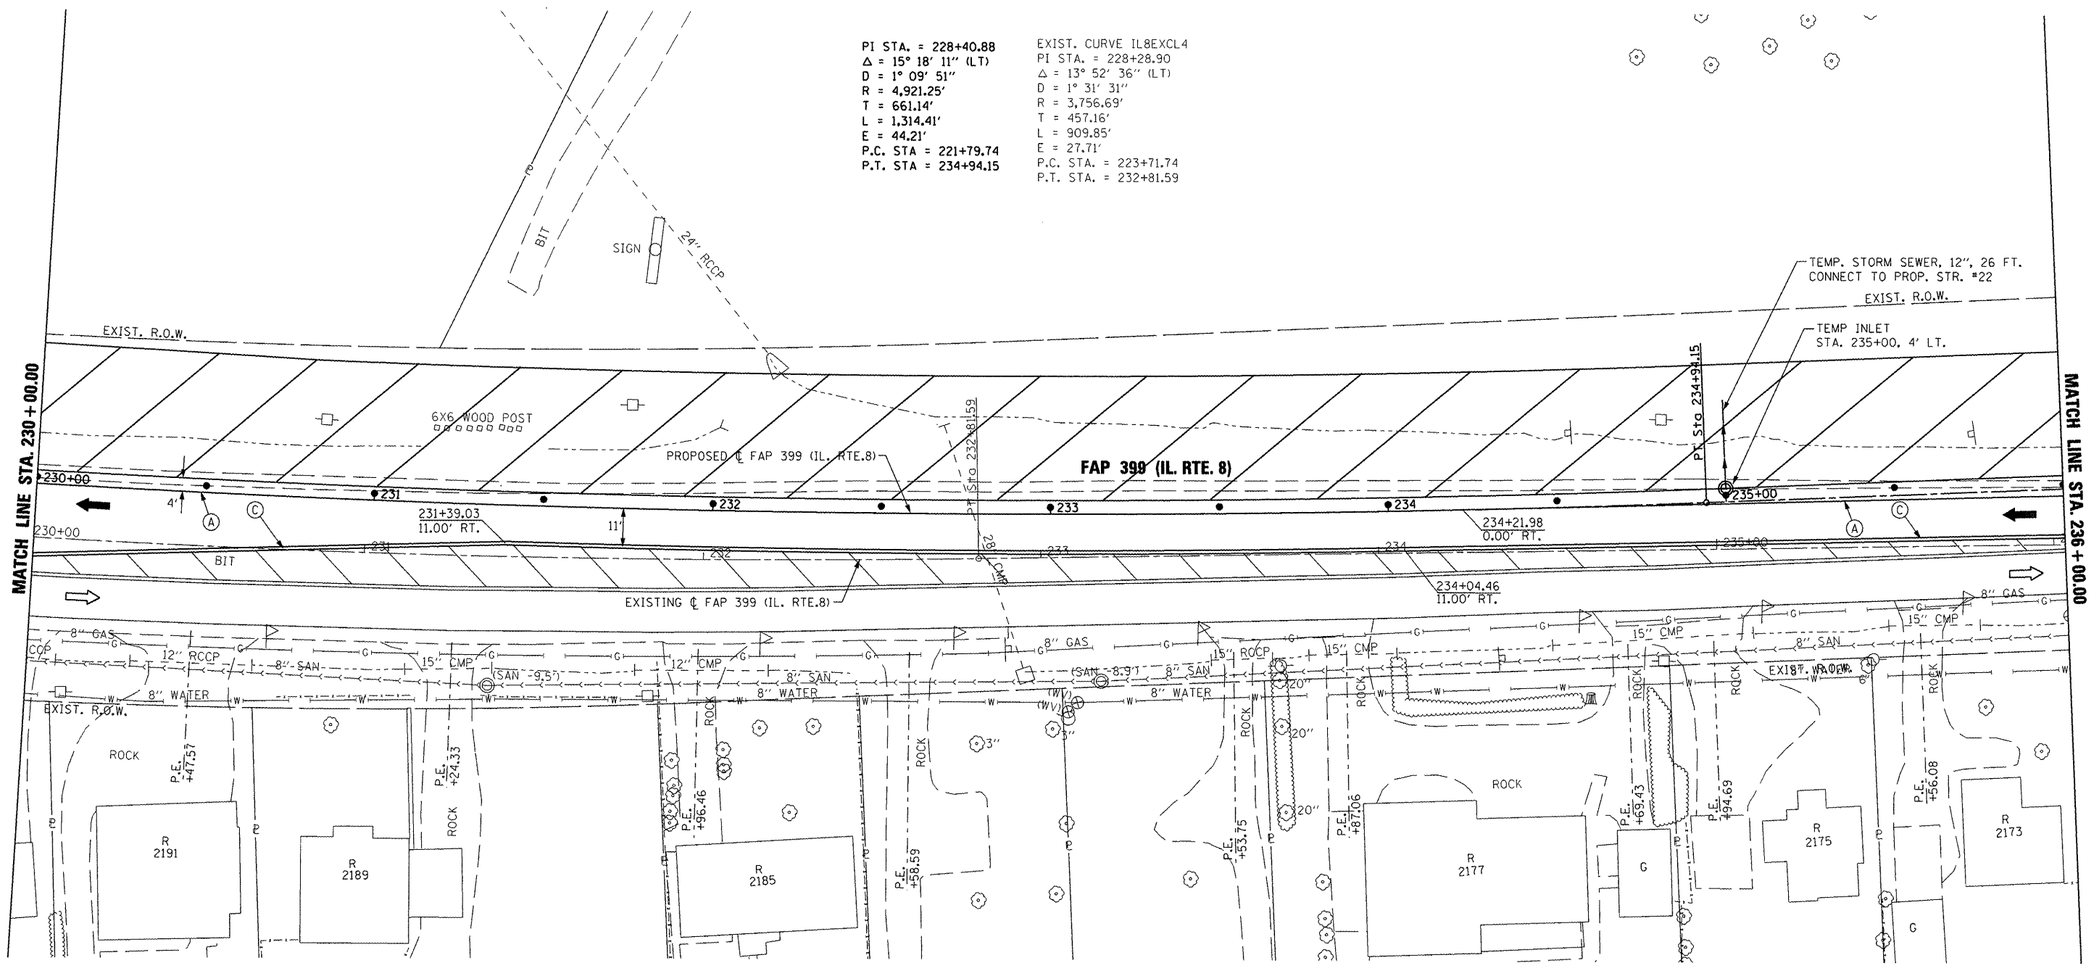

NOTE: TEMPORARY CONCRETE BARRIER LOCATIONS ARE SHOWN AT ℄ OF WALL.

TEMPORARY PAVEMENT MARKING LEGEND

- (A) TEMP. PAVE. MARK. - 4″ WHITE SOLID
- (B) TEMP. PAVE. MARK. - 4″ YELLOW SOLID
- (C) TEMP. PAVE. MARK. - DOUBLE 4″ YELLOW SOLID
- (D) TEMP. PAVE. MARK. - 4″ YELLOW SKIP DASH
- (E) TEMP. PAVE. MARK. - 8″ WHITE SOLID
- (F) TEMP. PAVE. MARK. - 8″ WHITE SKIP DASH
- (G) TEMP. PAVE. MARK. - 24″ WHITE SOLID (STOP BAR)
- (H) TEMP. PAVE. MARK. - LETTERS AND SYMBOLS
- TEMP. PAVE. MARK. = PAINT
- (I) PAVE. MARK. TAPE - 4″ WHITE SOLID
- (J) PAVE. MARK. TAPE - 4″ YELLOW SOLID
- (K) PAVE. MARK. TAPE - DOUBLE 4″ YELLOW SOLID
- (L) PAVE. MARK. TAPE - 4″ YELLOW SKIP DASH
- (M) PAVE. MARK. TAPE - 8″ WHITE SOLID
- (N) PAVE. MARK. TAPE - 8″ WHITE SKIP DASH
- (O) PAVE. MARK. TAPE - 12″ YELLOW SOLID (DIAGONAL)
- (P) PAVE. MARK. TAPE - 12″ WHITE SOLID (DIAGONAL)
- (Q) PAVE. MARK. TAPE - 24″ WHITE SOLID (STOP BAR)
- (R) PAVE. MARK. TAPE - LETTERS AND SYMBOLS
- PAVE. MARK. TAPE = PAVEMENT MARKING TAPE, TYPE III

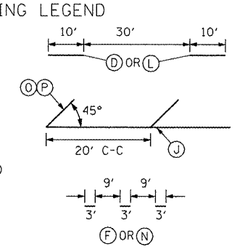

- CONSTRUCTION THIS STAGE
- PREVIOUSLY CONSTRUCTED
- TEMPORARY PAVEMENT
- EXISTING TRAFFIC LANE
- TRAFFIC LANE
- TYPE II BARRICADES OR DRUMS @ 50′ CTRS. UNLESS OTHERWISE NOTED
- TYPE III BARRICADE WITH R 11-2 SIGN
- TEMPORARY CONCRETE BARRIER
- TEMPORARY IMPACT ATTENUATOR

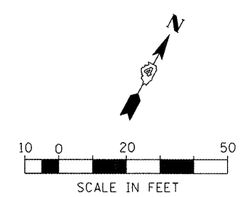

FILE NAME = x:\projects\200803566\dgn\D4-Rte8-sht-Staging-I-G.dgn	USER NAME = IDOT	DESIGNED -	REVISED -
		DRAWN -	REVISED -
	PLOT SCALE = 41.249 FT / IN.	CHECKED -	REVISED -
	PLOT DATE = 10/21/2011	DATE - 10-21-11	REVISED -

STATE OF ILLINOIS
DEPARTMENT OF TRANSPORTATION

FAP 399 (IL. RTE. 8)
MAINTENANCE OF TRAFFIC – STAGE I

SCALE: AS SHOWN | SHEET NO. OF SHEETS | STA. 230+00.00 TO STA. 236+00.00

F.A.P. RTE.	SECTION	COUNTY	TOTAL SHEETS	SHEET NO.
399	36 R-7	TAZEWELL	390	106

CONTRACT NO. 68370

ILLINOIS FED. AID PROJECT