B.M. #25 S.E.W. in P.P. Rt. Sta. 196+00 Elev. 517.90.
Note: Existing Structure, Span 15, Roadway 15, wood plank floor on channels, stone abutments to be removed by contractor, for Sec. 2B NRH

				SHEETS	NO.
3.R. 3A	2B NRH	Putnam		58	67
FED. ROAD DIST. NO. 7	ILLINOIS	FED. AID PROJECT NRH-1320A			

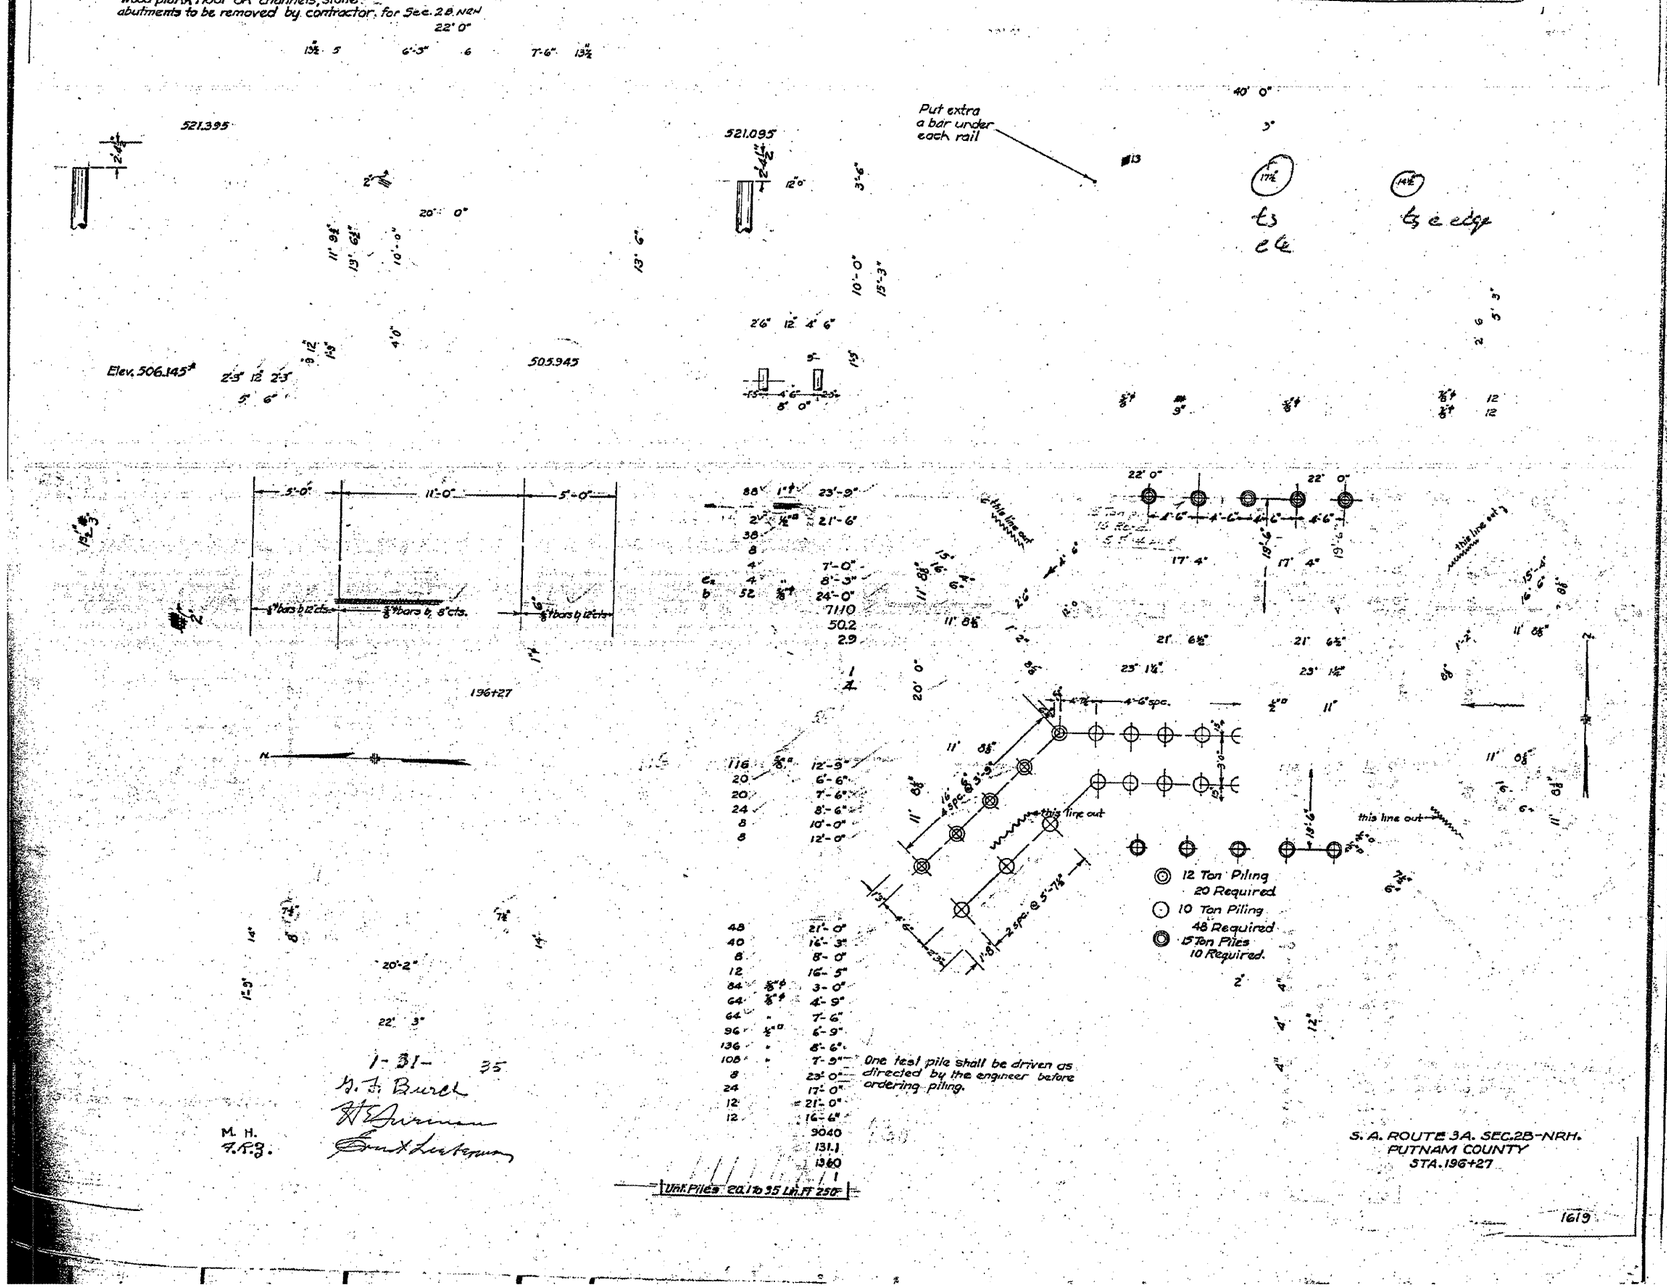

FILE NAME = ...\D468571-sht-ExistStructPlans.dgn	USER NAME = DCD	DESIGNED -	REVISED -
		DRAWN - PTR	REVISED -
Johnson, Depp & Quisenberry CONSULTING ENGINEERS Springfield, Illinois	PLOT SCALE = 40.0000 ' / IN.	CHECKED - DCD	REVISED -
	PLOT DATE = 12/09/2011 16:25:43	DATE - 11/02/11	REVISED -

STATE OF ILLINOIS
DEPARTMENT OF TRANSPORTATION

EXISTING STRUCTURE PLANS EXCERPTS (FOR INFORMATION ONLY)

SCALE: | SHEET NO. 2 OF 10 SHEETS | STA. | TO STA.

F.A.P. RTE.	SECTION	COUNTY	TOTAL SHEETS	SHEET NO.
698	(2) BR-1 & BR-2	PUTNAM	71	49
		CONTRACT NO. 68571		
FED. ROAD DIST. NO.	ILLINOIS	FED. AID PROJECT		