FINAL SURVEY	BY	DATE
SURVEYED		
PLOTTED		
NOTE BOOK		
NO.	AREAS CHECKED	

ORIGINAL SURVEY	BY	DATE
SURVEYED		
PLOTTED		
NOTE BOOK		
NO.	AREAS CHECKED	

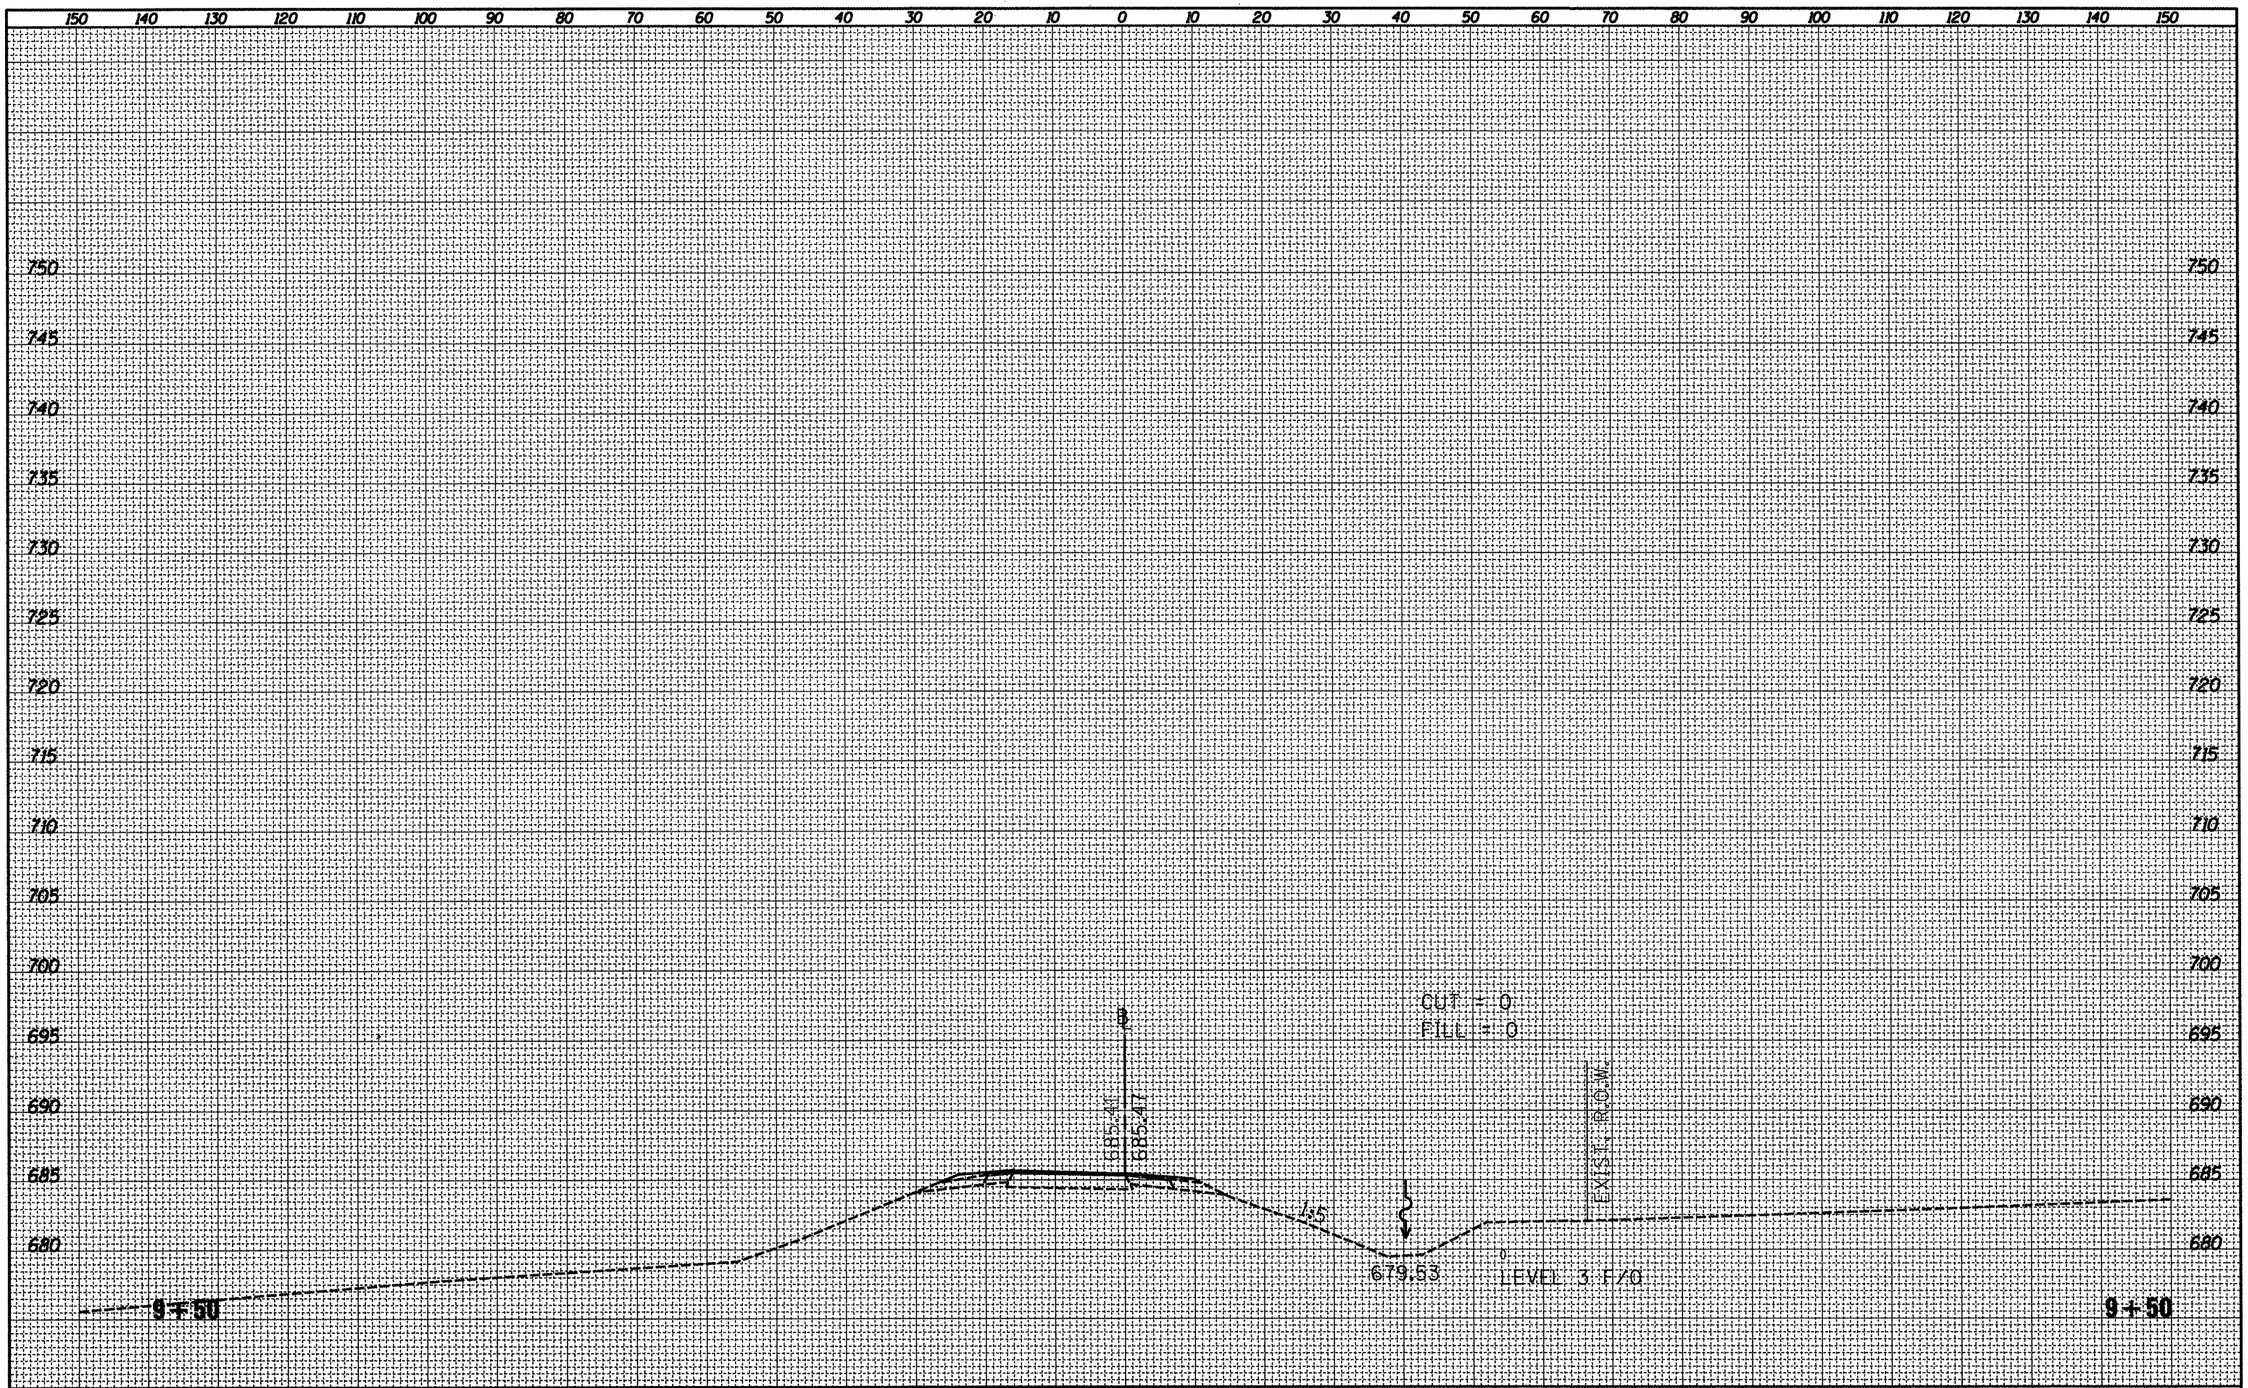

FILE NAME = D468914-topo.dgn	USER NAME = johnsontv	DESIGNED -	REVISED -	**STATE OF ILLINOIS DEPARTMENT OF TRANSPORTATION**	**BROADWAY RAMP D CROSS SECTIONS**
		DRAWN -	REVISED -		
	PLOT SCALE = 20.0000 ' / in.	CHECKED -	REVISED -		SCALE: 1"=10'H; 5'V | SHEET NO. 1 OF 5 SHEETS | STA. 9+50 TO STA. 9+50
	PLOT DATE = 1/9/2012	DATE -	REVISED -		

F.A.I. RTE.	SECTION	COUNTY	TOTAL SHEETS	SHEET NO.
155	90(108RS-4(107,106,106)XRS-2)	TAZEWELL	92	88
		CONTRACT NO. 68914		
	ILLINOIS FED. AID PROJECT			