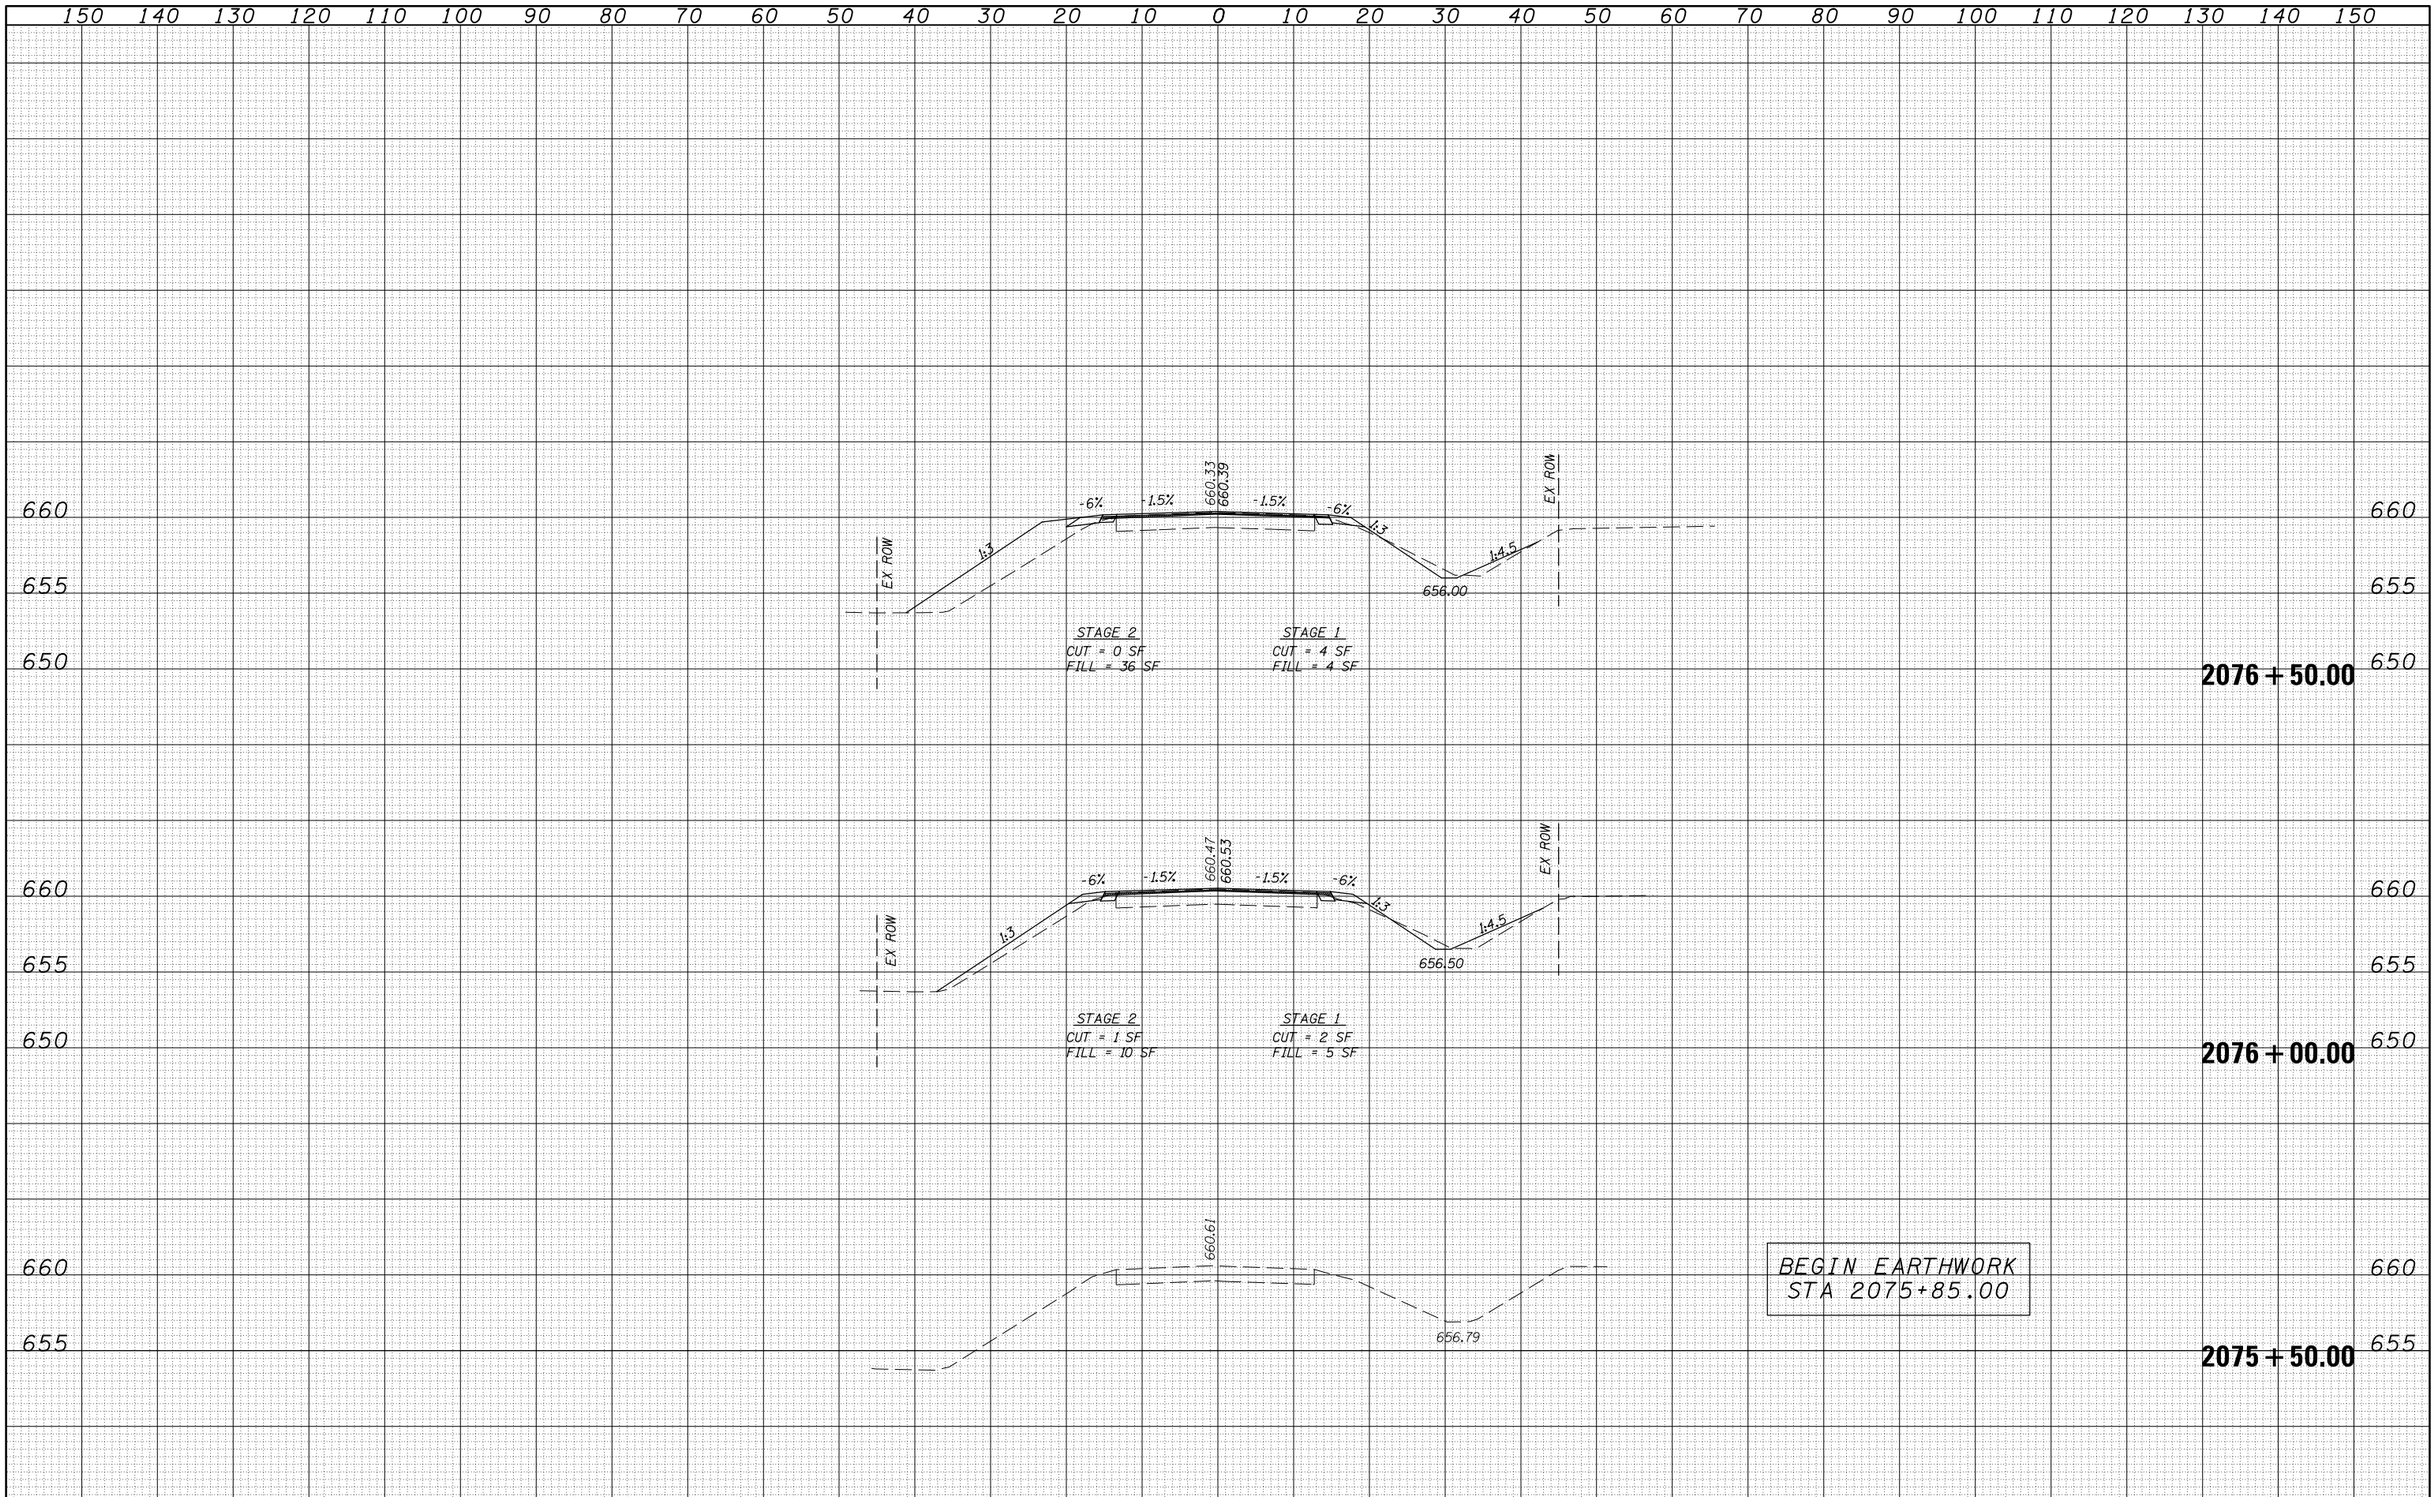

FINAL SURVEY	BY	DATE
SURVEYED		
PLOTTED		
TEMPLATE		
AREAS		
AREAS CHECKED		
NOTE BOOK		
NO.		

ORIGINAL SURVEY	BY	DATE
SURVEYED		
PLOTTED		
TEMPLATE		
AREAS		
AREAS CHECKED		
NOTE BOOK		
NO.		

FILE NAME = c:\pw_work\pwidot\keysrb\d0270790\D570582_xsec.dgn	USER NAME = keysrb	DESIGNED - JJC	REVISED -
		DRAWN - UJ	REVISED -
	PLOT SCALE = 20.0000 ' / in.	CHECKED - MAR	REVISED -
	PLOT DATE = 6/2/2011	DATE - 5-13-11	REVISED -

STATE OF ILLINOIS
DEPARTMENT OF TRANSPORTATION

F.A.P. 808 (IL RTE 130)
CROSS SECTIONS

SCALE: | SHEET NO. 1 OF 6 SHEETS | STA. 2075+50.00 TO STA. 2076+50.00

F.A.P. RTE.	SECTION	COUNTY	TOTAL SHEETS	SHEET NO.
808	94BR-1	CHAMPAIGN	50	45

CONTRACT NO. 70582

ILLINOIS FED. AID PROJECT