SEC. 8, T19N, R10E, 3RD P.M.

MEDIAN INLET BOX REMOVAL
STA. 593+51.85 1 EACH
(SEE SCHEDULE)

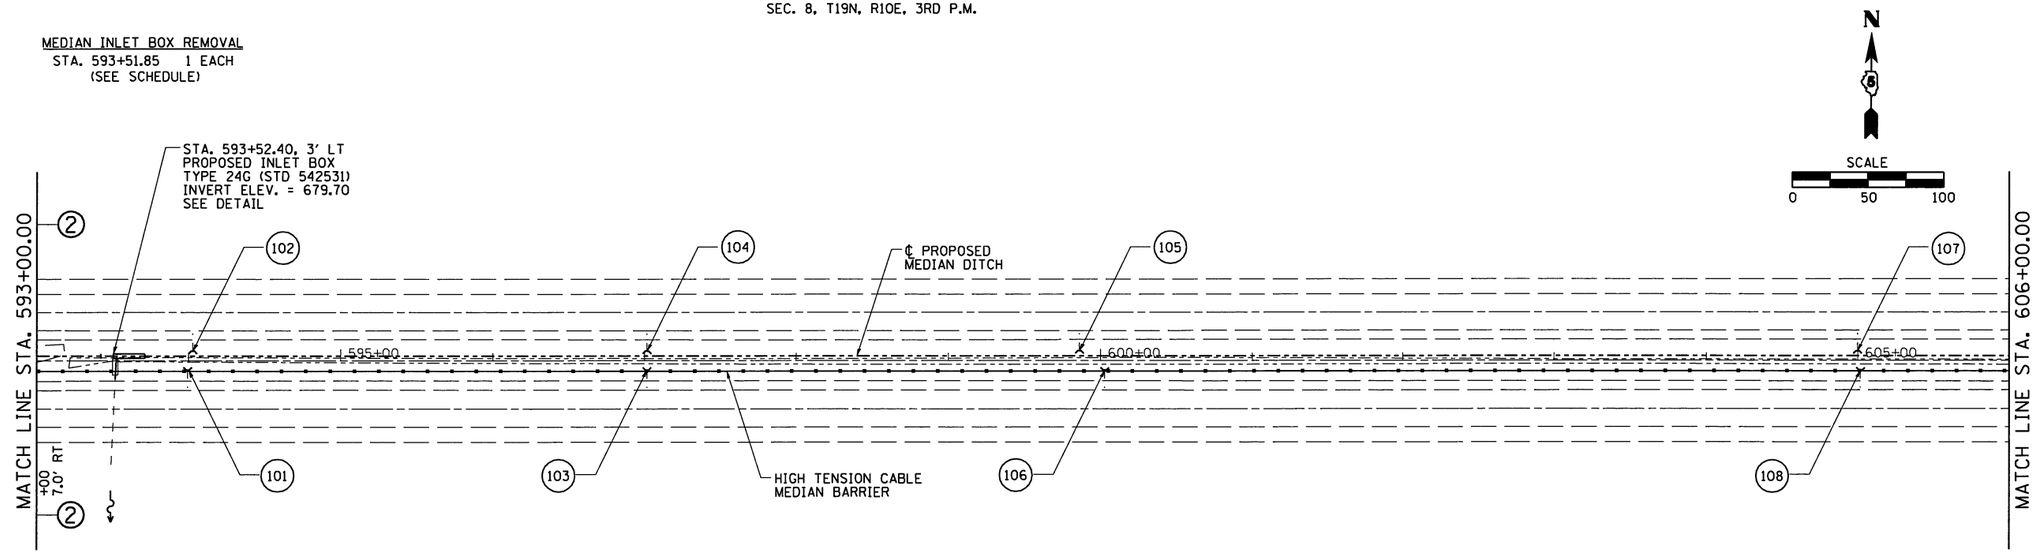

STA. 593+51.85
EXISTING INLET BOX
EXISTING 24" PIPE RT
USFL 8' RT = 679.37
DSFL 74' RT = 677.18

(#) INDICATES PIPE UNDERDRAINS, 4" (SPECIAL)
SEE SCHEDULE
NUMBERS 91-100 NOT USED

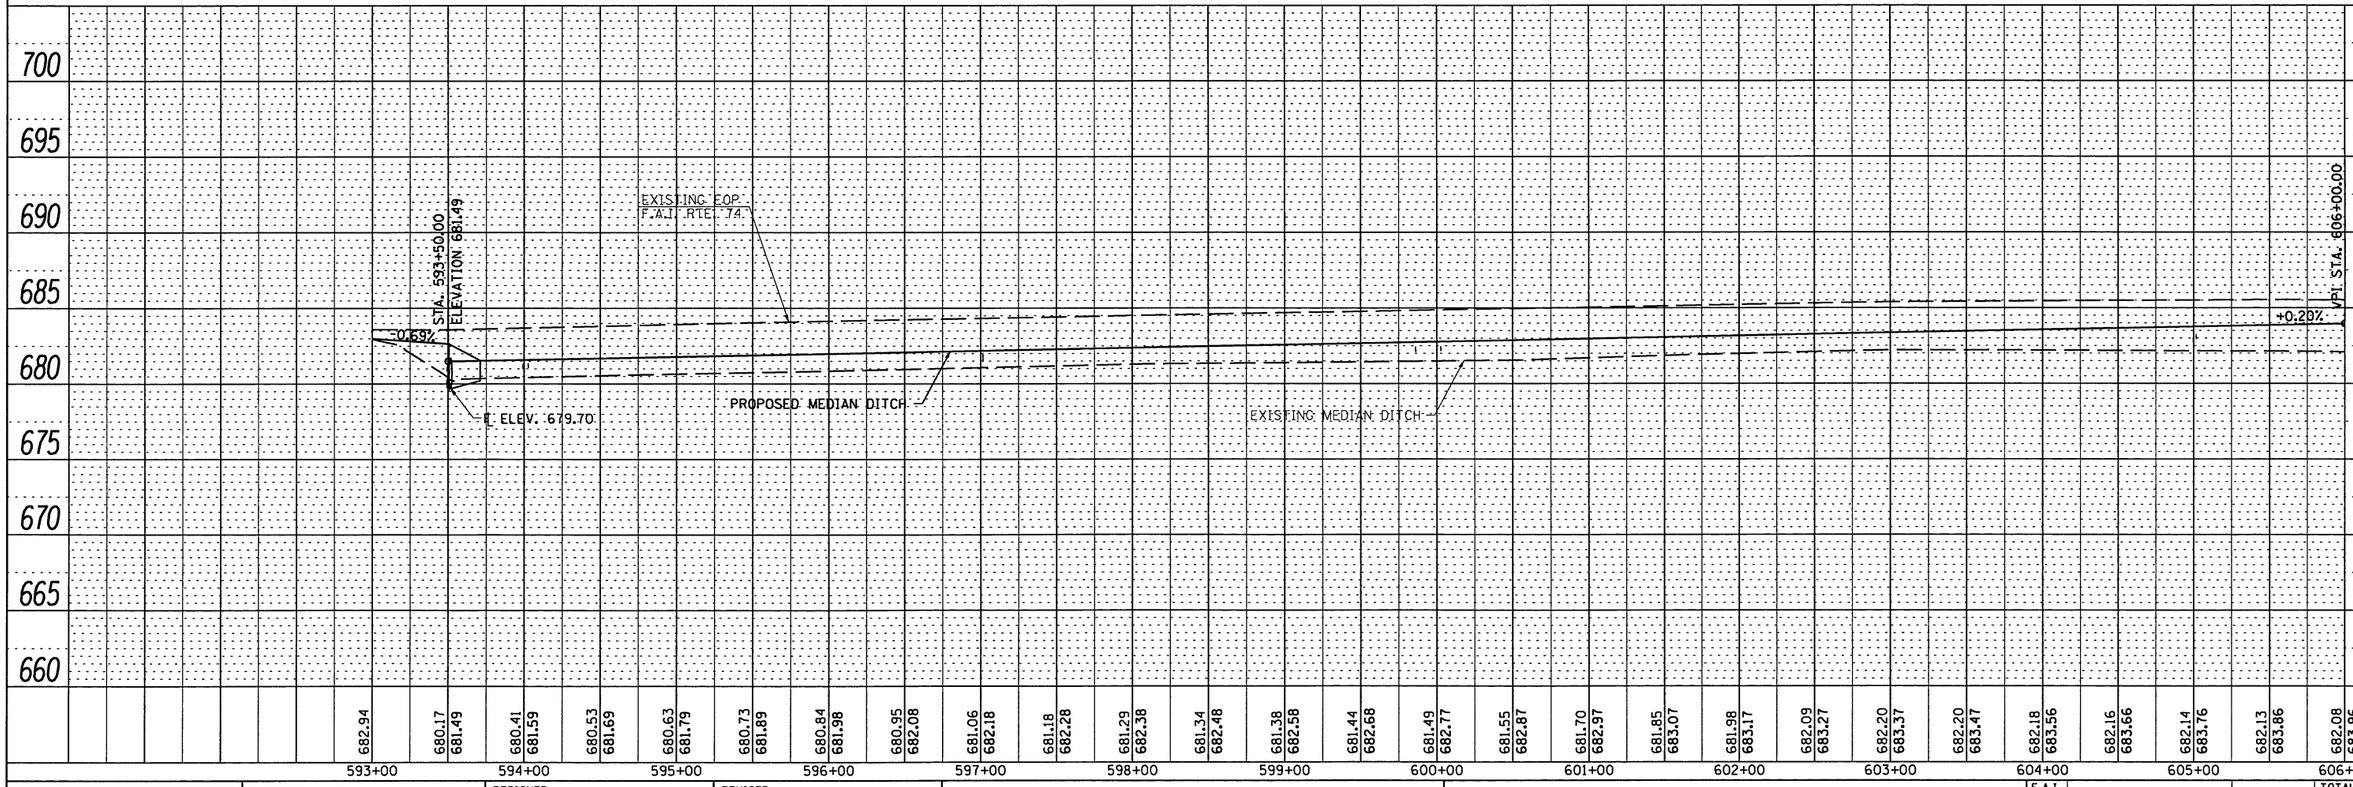

PLAN
NOTE BOOK NO.
SURVEYED
PLOTTED
ALIGNMENT CHECKED
RT. OF WAY CHECKED
CADD FILE NAME
BY
DATE

PROFILE
NOTE BOOK NO.
SURVEYED
PLOTTED
GRADES CHECKED
B.M. NOTED
STRUCTURE NOTAT'NS CHKD
BY
DATE

FILE NAME = $FILEL$	USER NAME = $USER$	DESIGNED -	REVISED -
		DRAWN -	REVISED -
	PLOT SCALE = $SCALE$	CHECKED -	REVISED -
	PLOT DATE = $DATE$	DATE -	REVISED -

STATE OF ILLINOIS
DEPARTMENT OF TRANSPORTATION

PLAN & PROFILE
F.A.I. 74

SCALE: | SHEET NO. 12 OF 23 SHEETS | STA. 593+00 TO STA. 606+00

F.A.I. RTE.	SECTION	COUNTY	TOTAL SHEETS	SHEET NO.
74	HSIP FY2012-1	CHAMPAIGN	160	20
		CONTRACT NO. 70956		
		ILLINOIS FED. AID PROJECT		