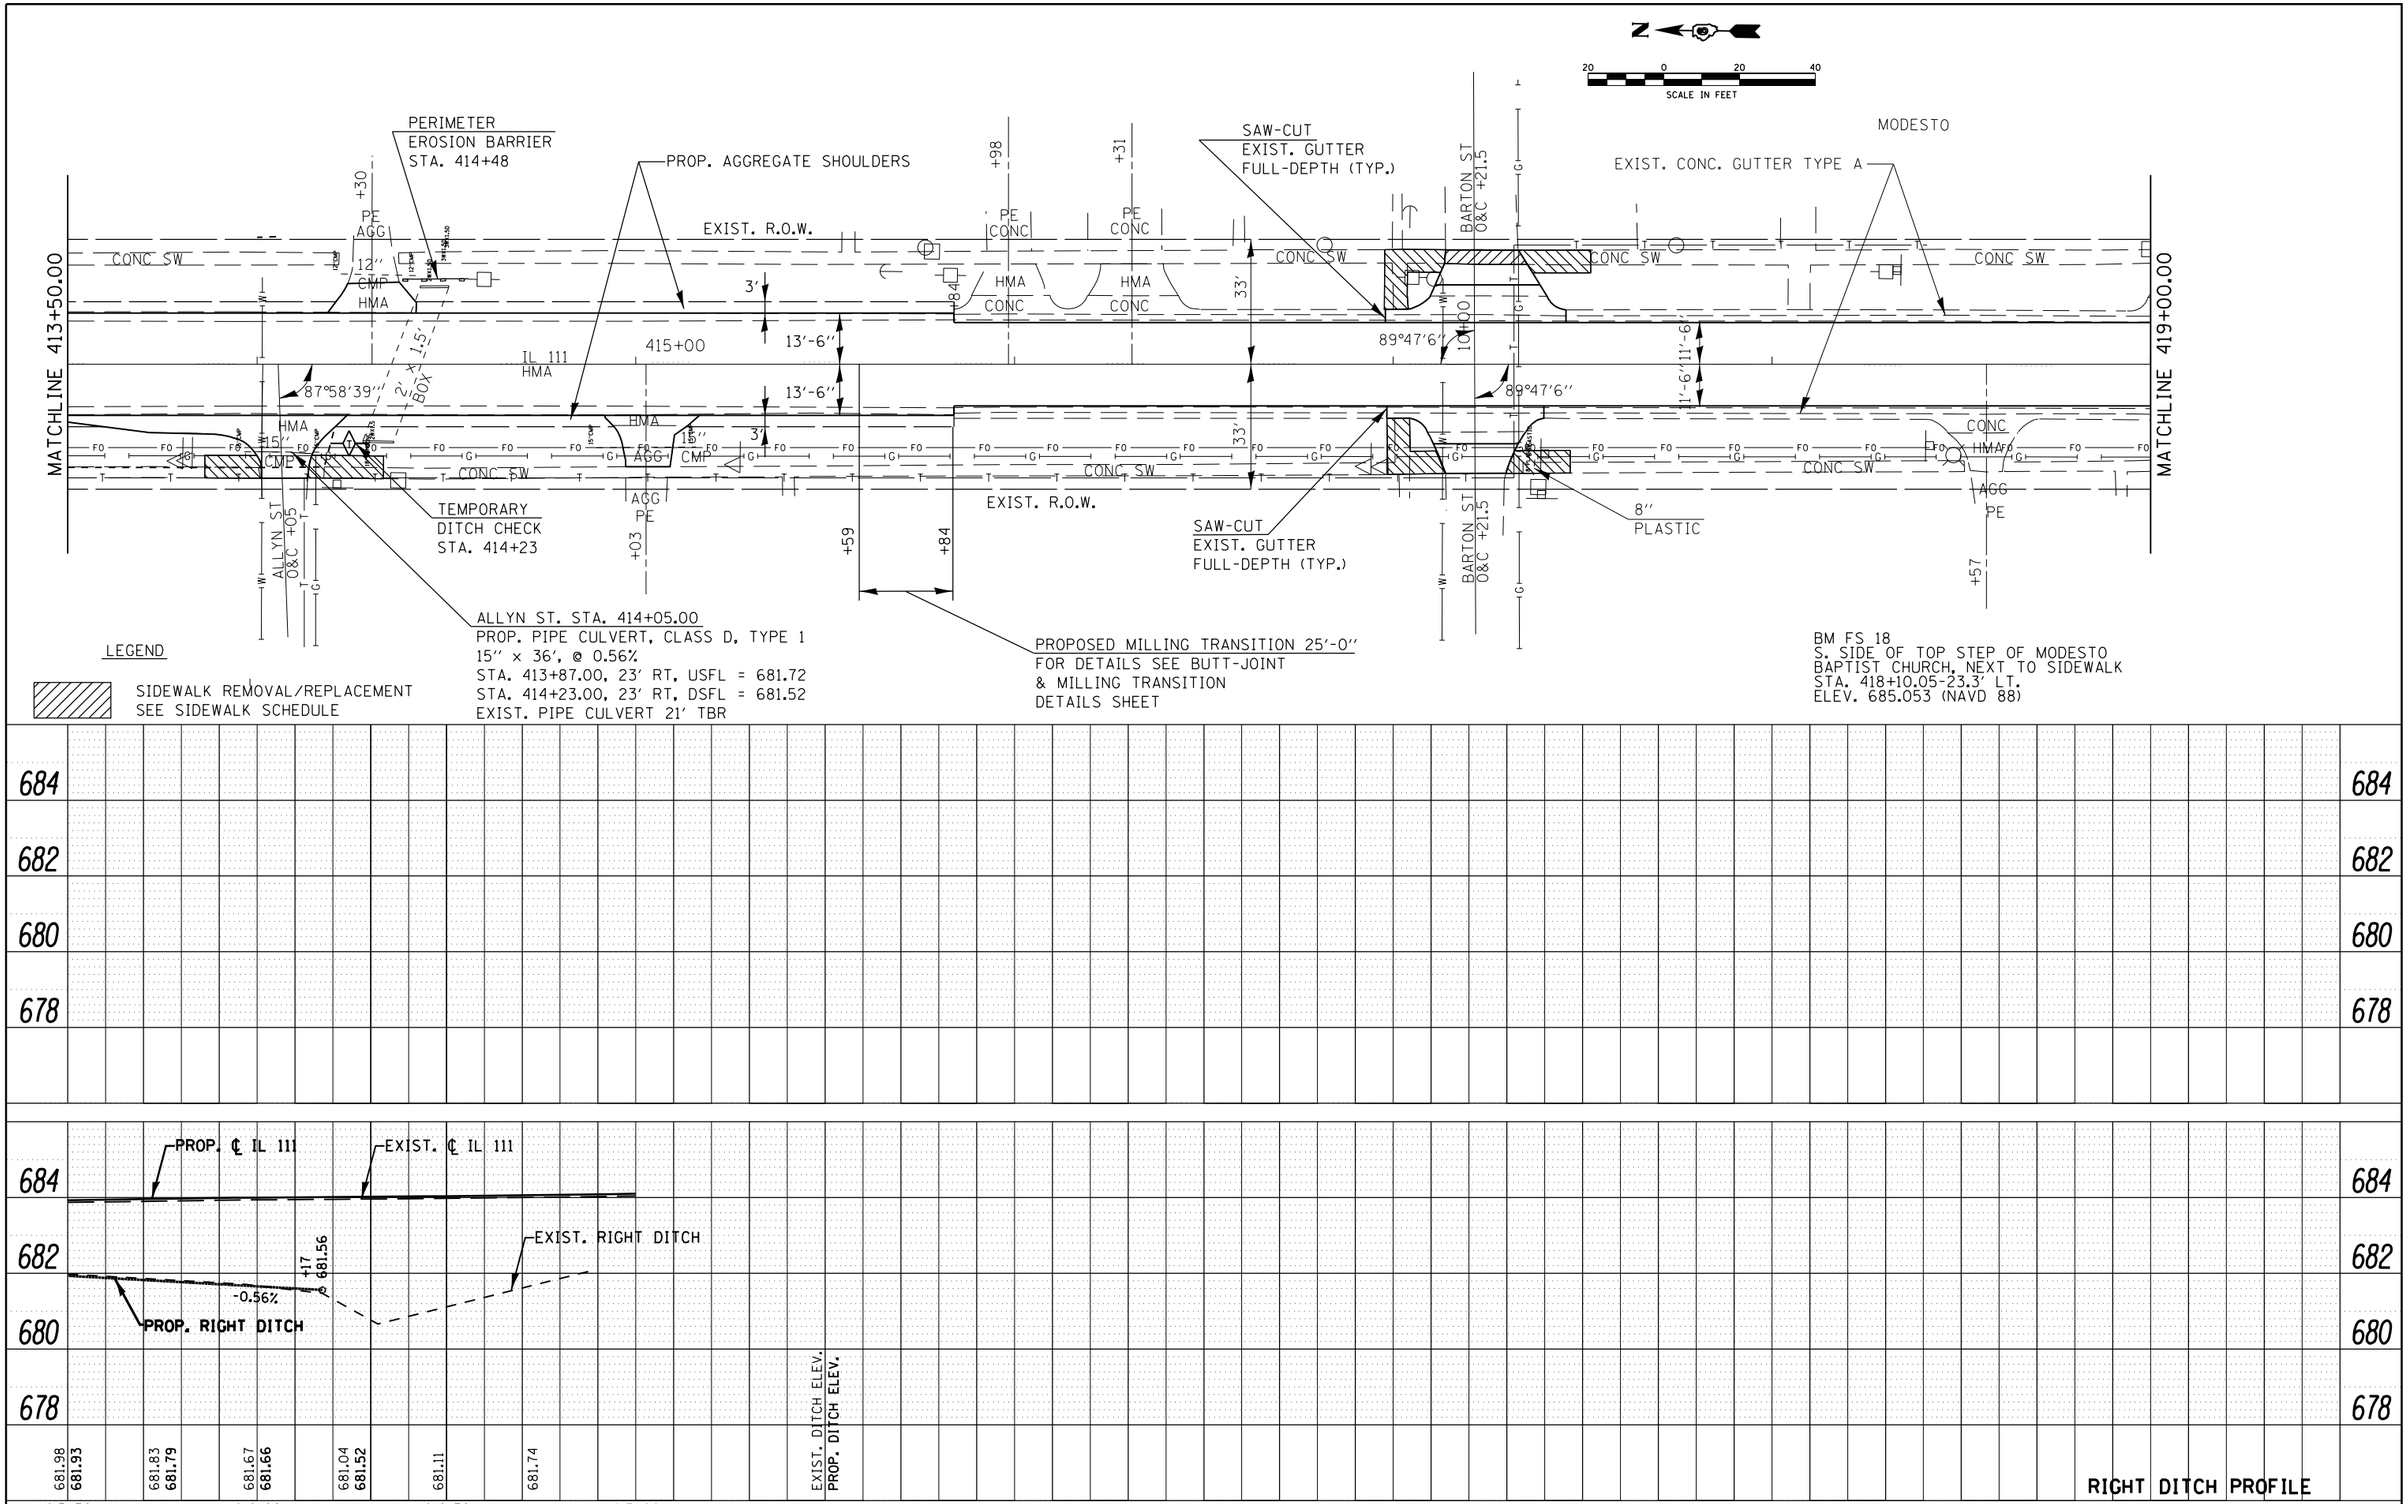

FILE NAME = c:\pw_work\pwidot\sparksgw\d0264327\D672E48-sht-pln_pro 2.dgn	USER NAME = sparksgw	DESIGNED -	REVISED -
		CHECKED -	REVISED -
	PLOT SCALE = 40.0000 ' / in.	DRAWN -	REVISED -
	PLOT DATE = Dec-22-2011 10:23:22AM	CHECKED -	REVISED -

STATE OF ILLINOIS
DEPARTMENT OF TRANSPORTATION

PLAN & PROFILE SHEET

SCALE: | SHEET OF SHEETS | STA. TO STA.

F.A.P. RTE.	SECTION	COUNTY	TOTAL SHEETS	SHEET NO.
608	120RS-2 & 121RS-4	MACOUPIN	69	28

CONTRACT NO. 72E48

ILLINOIS FED. AID PROJECT