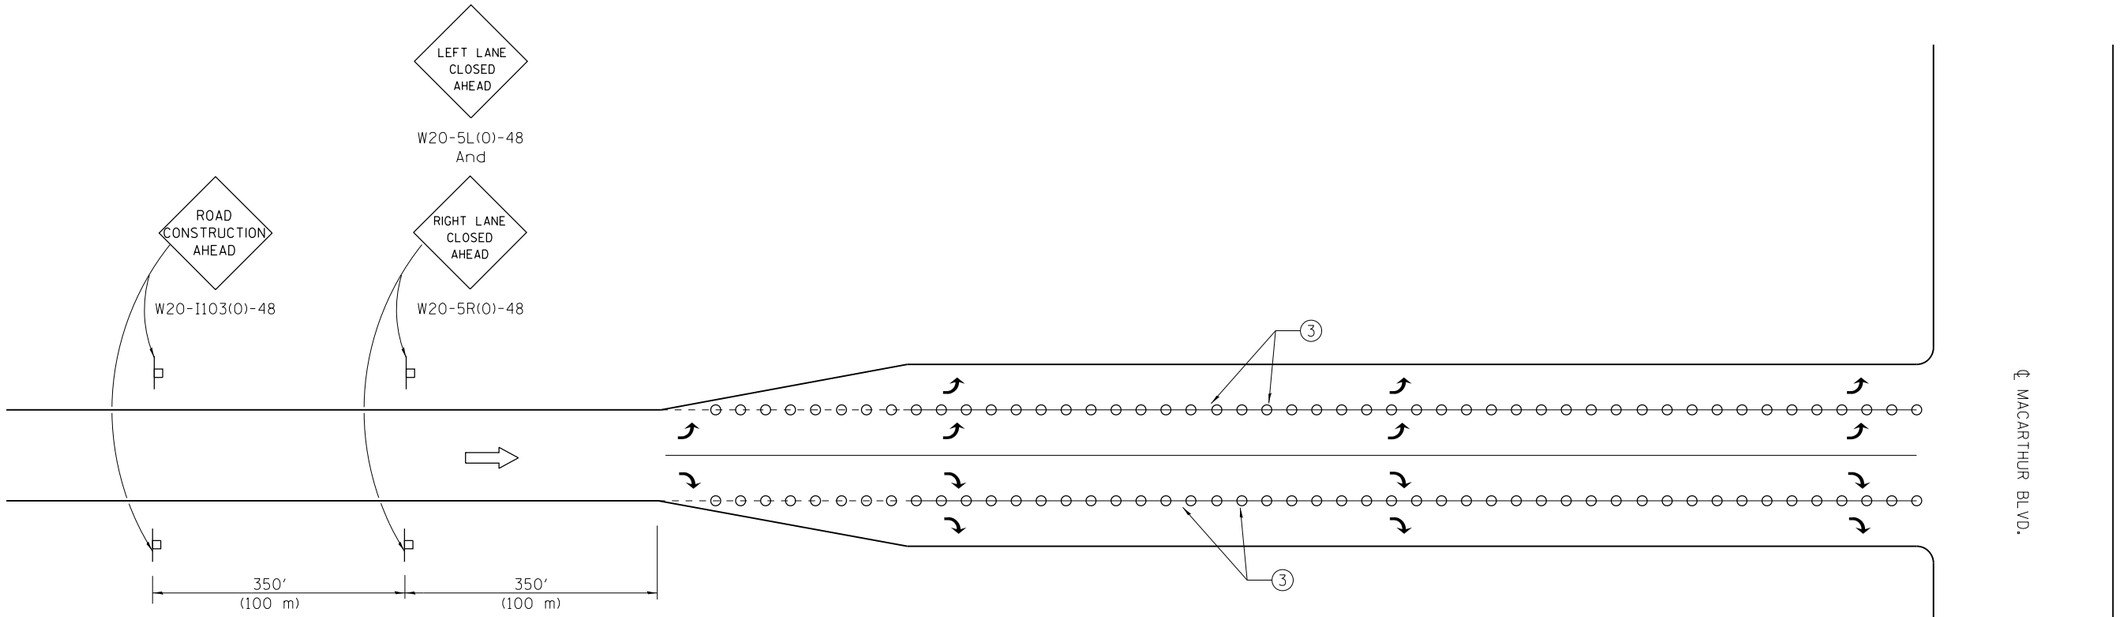

RAMP DETAIL
FOR RAMPS ''A'' & ''C''

FILE NAME = c:\pw_work\pwidot\sparksgw\d0280145\D672F00-sht-tc.dgn	USER NAME = sparksgw	DESIGNED -	REVISED -
		DRAWN -	REVISED -
	PLOT SCALE = 40.0000 ' / in.	CHECKED -	REVISED -
	PLOT DATE = Dec-21-2011 03:01:28PM	DATE -	REVISED -

STATE OF ILLINOIS
DEPARTMENT OF TRANSPORTATION

TRAFFIC CONTROL SHEETS
701601 SPECIAL

SCALE: NTS | SHEET 3 OF 3 SHEETS | STA. | TO STA.

F.A.P. RTE.	SECTION	COUNTY	TOTAL SHEETS	SHEET NO.
610	(GI-4	SANGAMON	24	22
		CONTRACT NO. 72F00		
	ILLINOIS	FED. AID PROJECT		