85539

FINAL SURVEY	SURVEYED	BY	DATE
NOTE BOOK	PLOTTED		
NO.	TRAVERSE		
	AREAS		
	AREAS CHECKED		

ORIGINAL SURVEY	SURVEYED	BY	DATE
NOTE BOOK	PLOTTED		
NO.	TRAVERSE		
	AREAS		
	AREAS CHECKED		

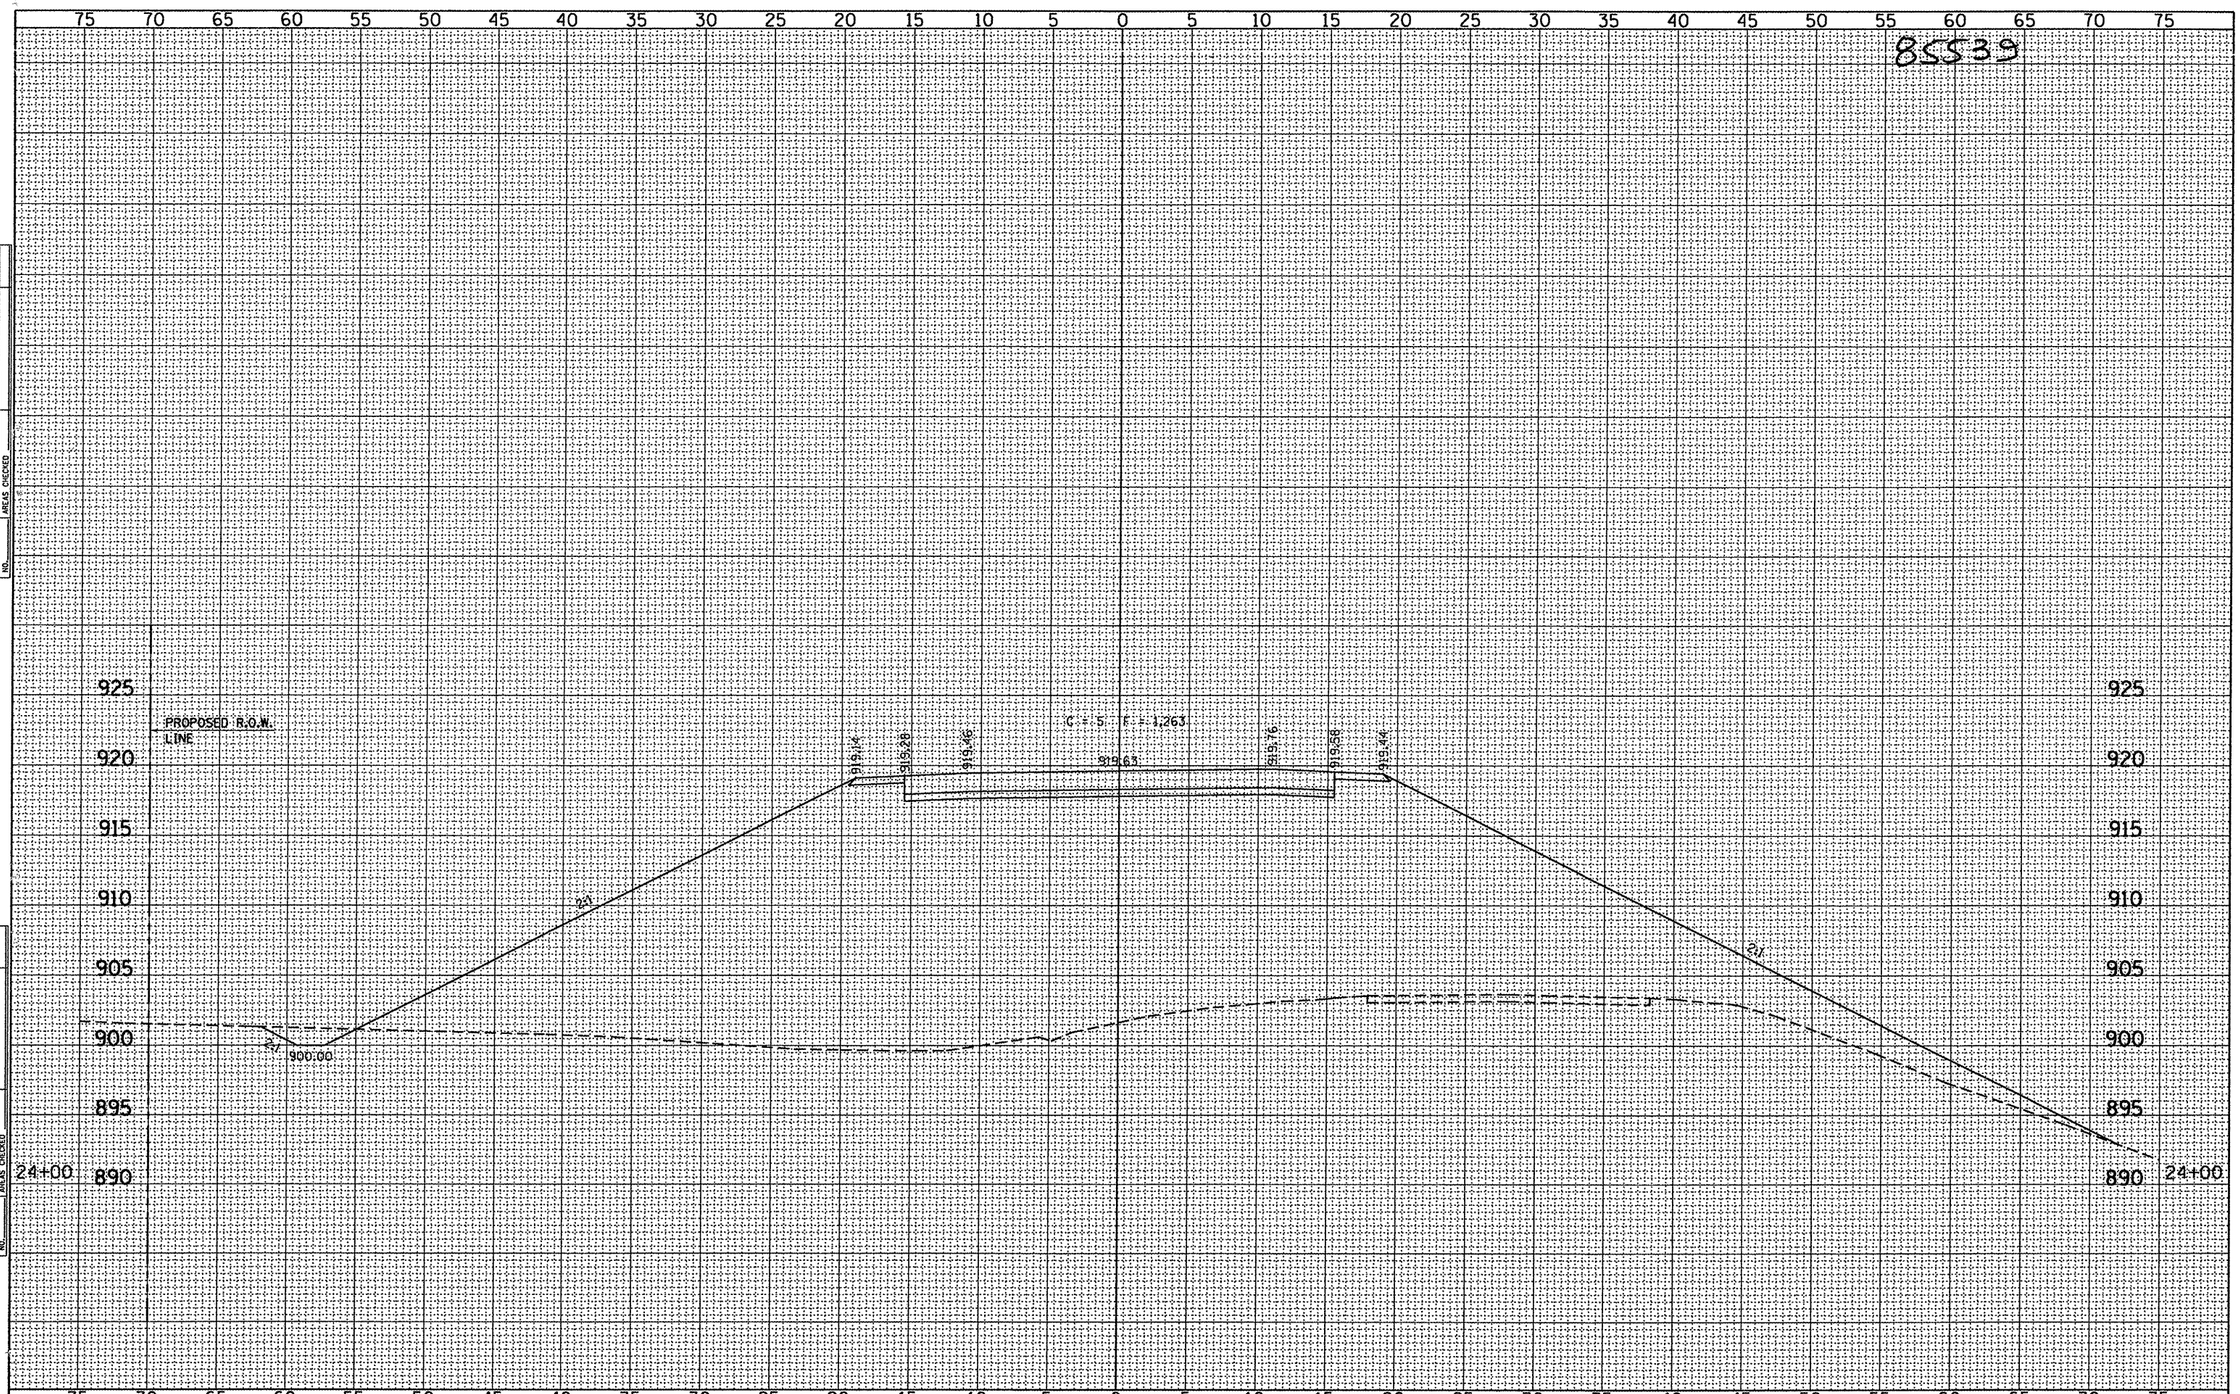

FILE NAME = 46860NA_XSSHEETS.DGN	DESIGNED - G.J.C.	REVISED -
USER NAME = S.A.P.	DRAWN - S.A.P.	REVISED -
PLOT SCALE = 5	CHECKED - R.J.C.	REVISED -
PLOT DATE = 08/27/08	DATE - 11/05/10	REVISED -

4440 ASH GROVE
SPRINGFIELD, IL. 62711
(217) 793-8600
www.fehr-graham.com

FEHR-GRAHAM & ASSOCIATES, LLC
ENGINEERING AND SCIENCE CONSULTANTS
FREEPORT, IL ROCKFORD, IL ROCHELLE, IL MONROE, WI SPRINGFIELD, IL

ROADWAY CROSS SECTIONS – SCOUT CAMP ROAD

SHEET NO. 13 OF 21 SHEETS | STA. 24+00.00

C.H.	SECTION	COUNTY	TOTAL SHEETS	SHEET NO.
9	06-00127-00-BR	JO DAVIESS	55	44
	SCOUT CAMP ROAD	CONTRACT NO. 85539		
	ILLINOIS			

*46860