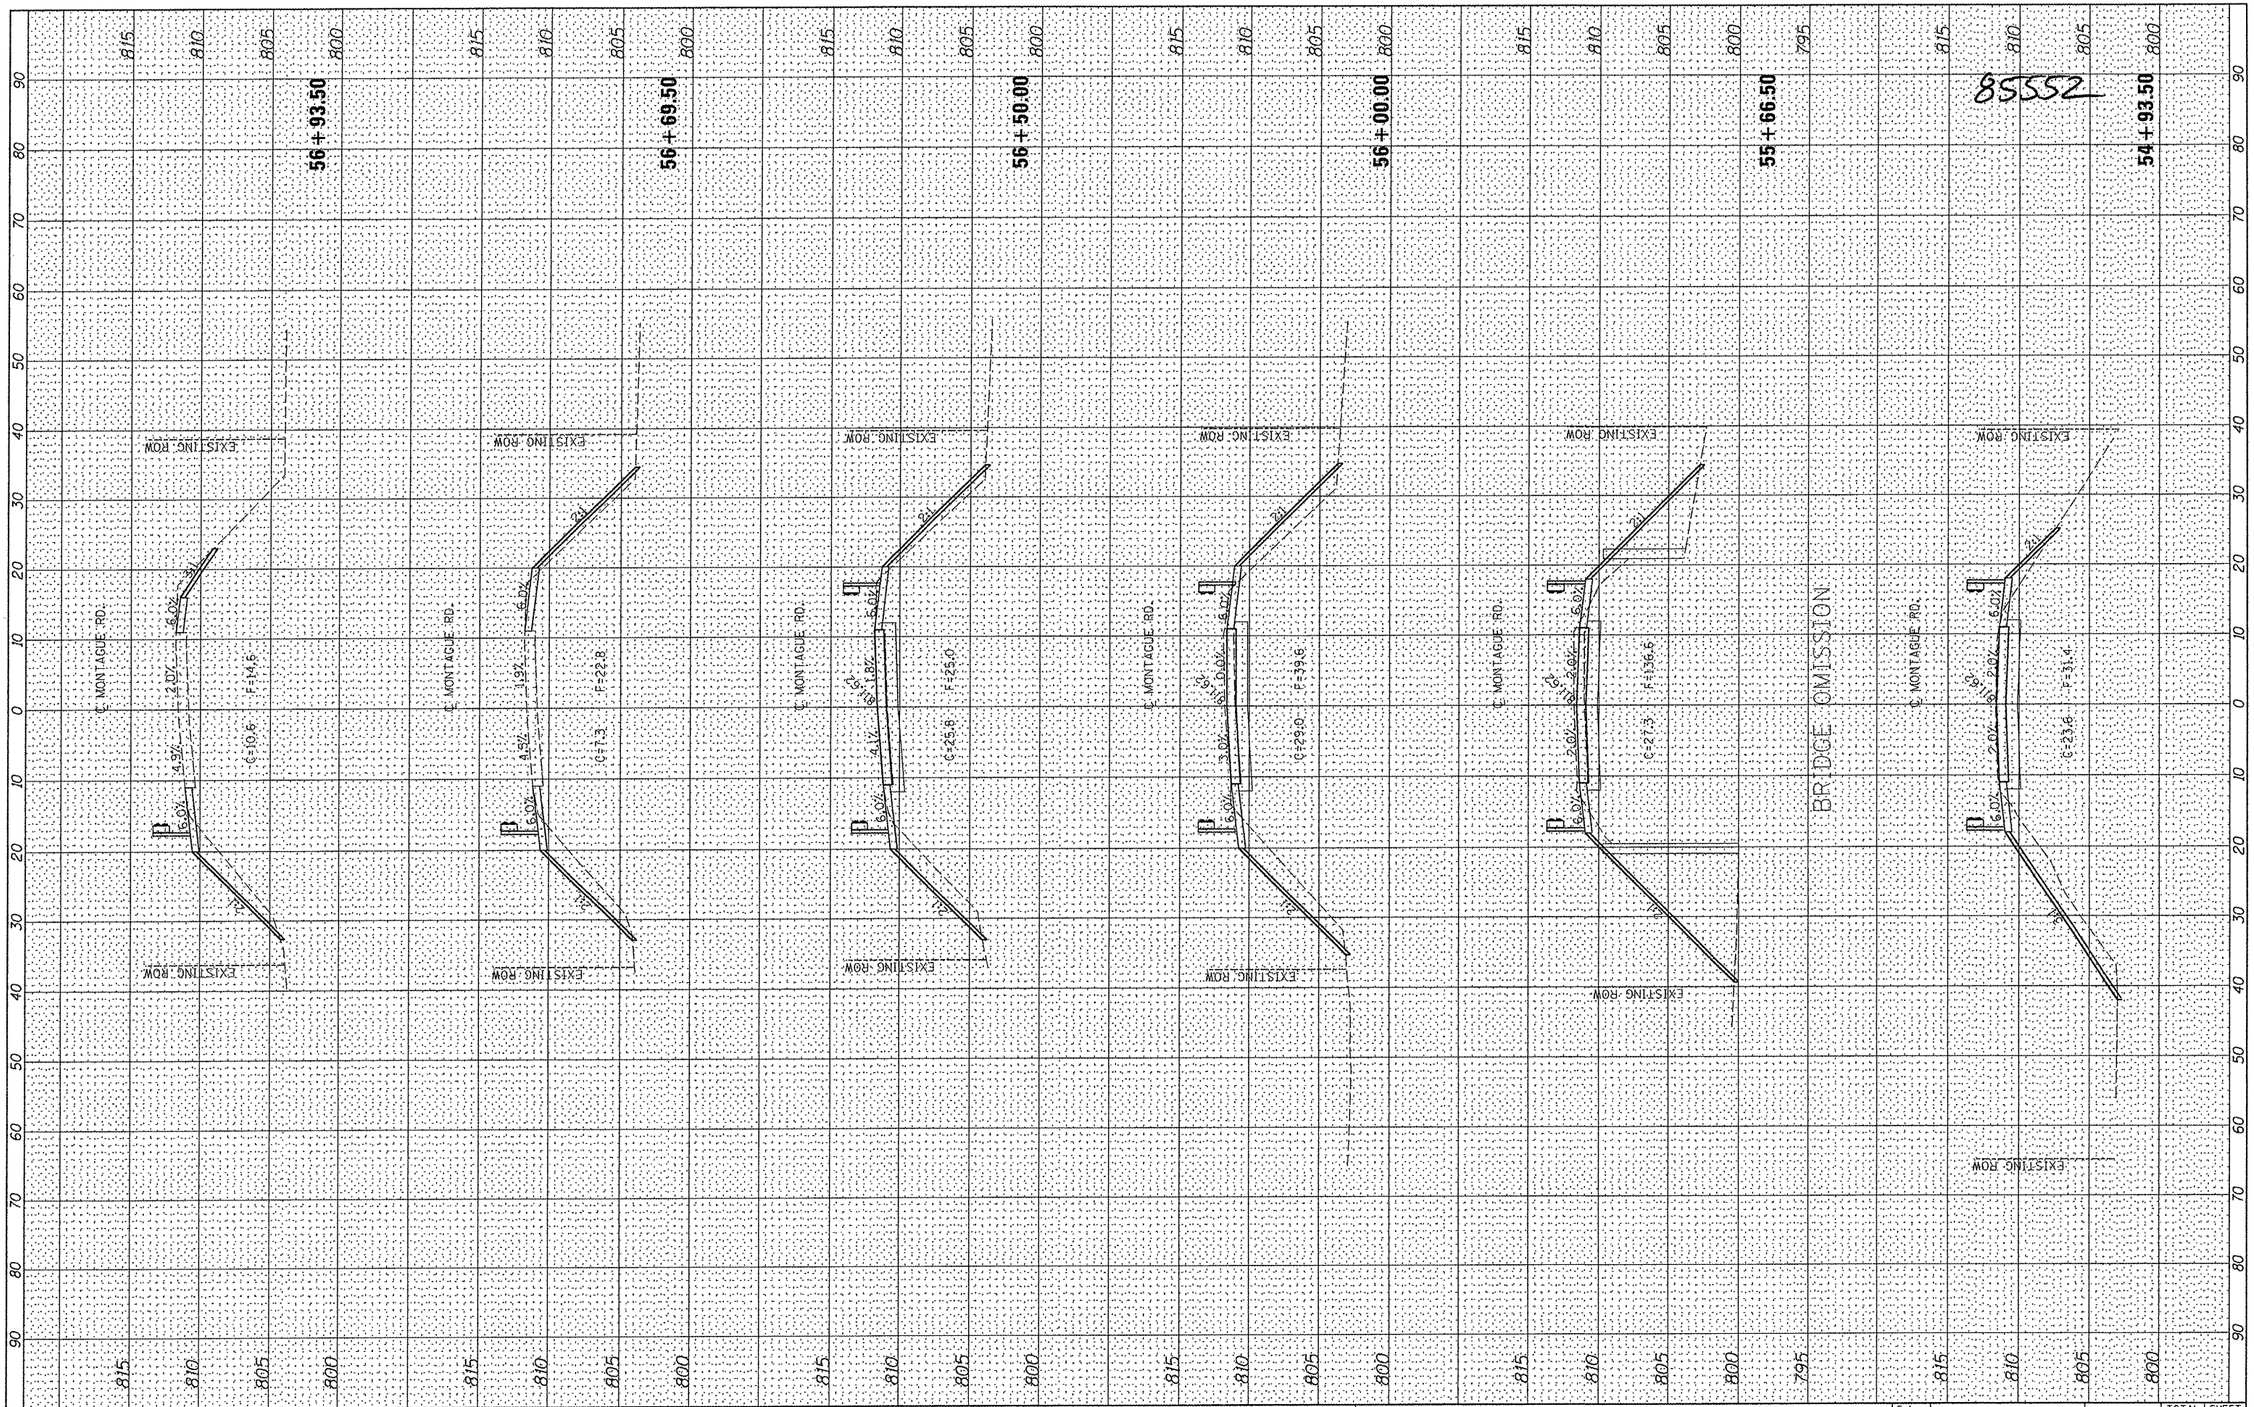

FINAL SURVEY	BY	DATE
NOTE BOOK	SURVEYED	
NO.	PLOTTED	
	TOPOGRAPHY	
	AREAS	
	AREAS CHECKED	

ORIGINAL SURVEY	BY	DATE
NOTE BOOK	SURVEYED	
NO.	PLOTTED	
	TOPOGRAPHY	
	AREAS	
	AREAS CHECKED	

FILE NAME =	USER NAME = modar00377	DESIGNED SMK	REVISED -
I:\03Jobs\03R1008\CADD\Road\Sheet\C-301-XS.dgn		DRAWN JDM	REVISED -
	PLOT SCALE = 10.0000 ' / in.	CHECKED SMK	REVISED -
	PLOT DATE = 12\08\2011	DATE 12/16/11	REVISED -

STATE OF ILLINOIS
DEPARTMENT OF TRANSPORTATION

CROSS SECTIONS
MONTAGUE ROAD BRIDGE REPLACEMENT
WINNEBAGO COUNTY, ILLINOIS

SCALE: AS SHOWN	SHEET NO. OF SHEETS	STA. 54+93.50	TO STA. 56+93.50

F.A. RTE.	SECTION	COUNTY	TOTAL SHEETS	SHEET NO.
0052	03-00324-00-BR	WINNEBAGO	24	23
		CONTRACT NO. 85552		
	ILLINOIS FED. AID PROJECT			