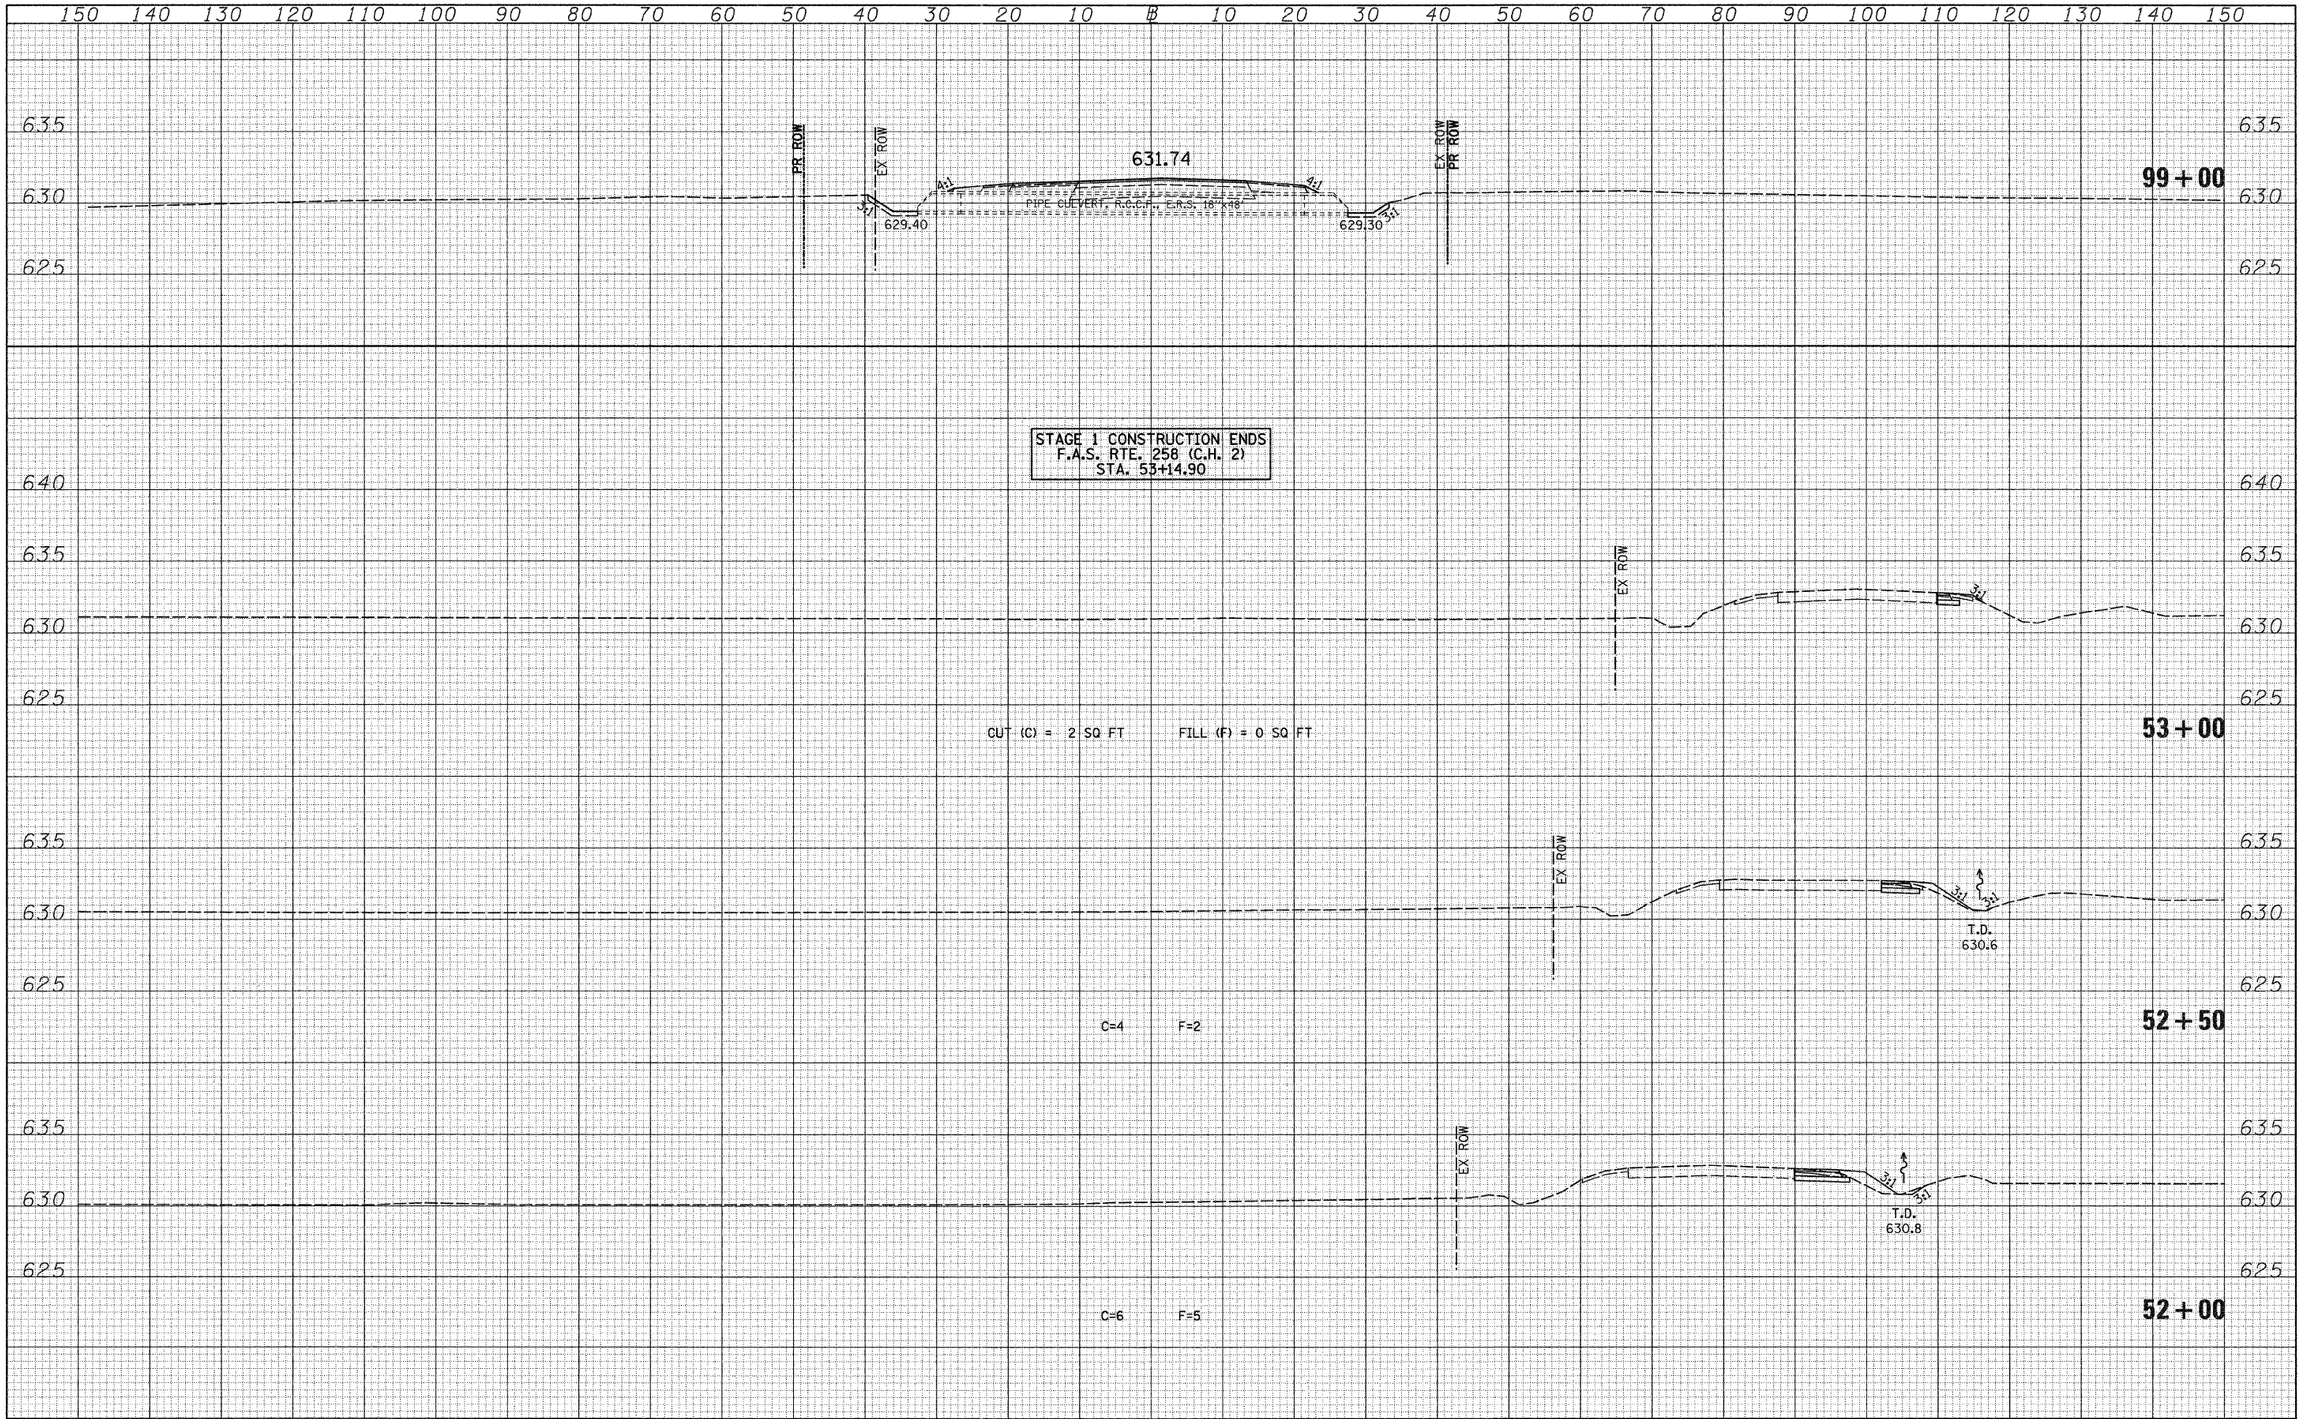

FINAL SURVEY		BY	DATE
NOTE BOOK NO.	SURVEYED		
	PLOTTED		
	TEMPLATE		
	AREAS		
	AREAS CHECKED		

ORIGINAL SURVEY		BY	DATE
NOTE BOOK NO.	SURVEYED		
	PLOTTED		
	TEMPLATE		
	AREAS		
	AREAS CHECKED		

FILE NAME = V:\2844\2844flxshts_CH_2_LAND.dgn	USER NAME = bdecraene	DESIGNED -	REVISED -
		DRAWN -	REVISED -
	PLOT SCALE = 10.0000 ' / IN.	CHECKED -	REVISED -
	PLOT DATE = 12/22/2011	DATE -	REVISED -

STATE OF ILLINOIS
DEPARTMENT OF TRANSPORTATION

F.A.S. RTE. 258 (C.H. 2) STAGE 1 CROSS SECTIONS &
U.S. RTE. 52 (N. 38TH RD.) STA. 99+00 CROSS SECTION

SCALE: H=10 V=5 | SHEET NO. 4 OF 4 SHEETS | STA. 52+00 TO STA. 53+00 & 99+00

F.A.S. RTE.	SECTION	COUNTY	TOTAL SHEETS	SHEET NO.
CH 2	11-00325-00-SP	LA SALLE	84	53

CONTRACT NO. 87479

ILLINOIS FED. AID PROJECT