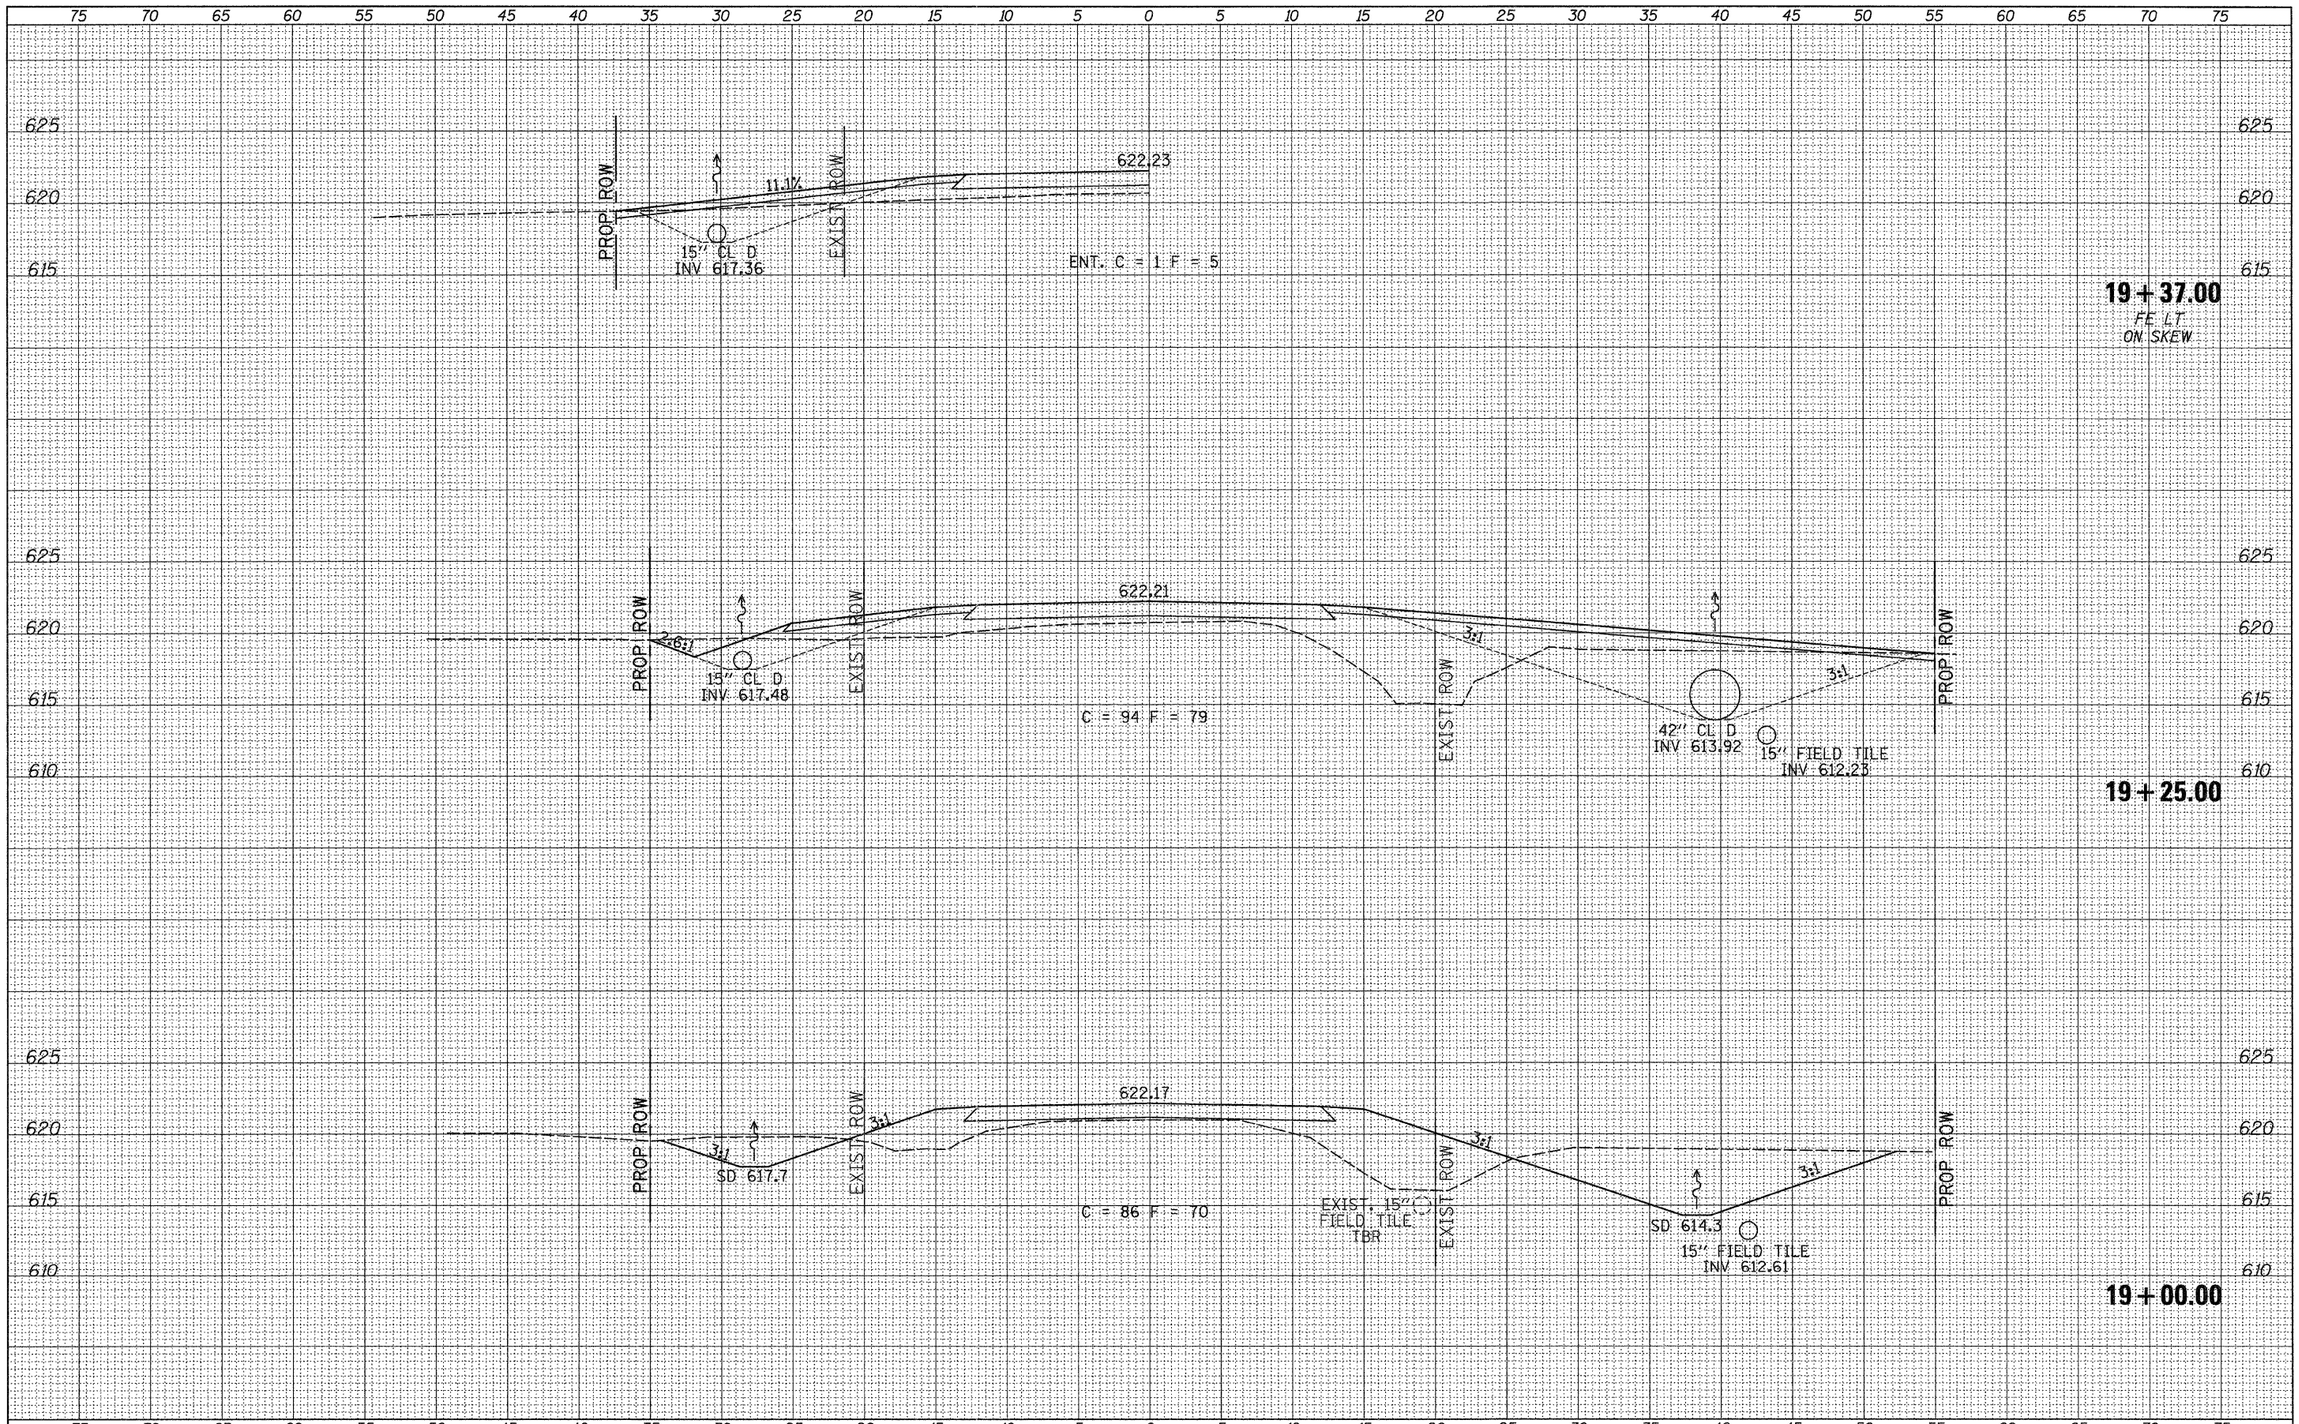

FINAL SURVEY		BY	DATE
NOTE BOOK	SURVEYED		
	PLOTTED		
	TEMPLATE		
	AREAS		
NO.	AREAS CHECKED		

ORIGINAL SURVEY		BY	DATE
NOTE BOOK	SURVEYED		
	PLOTTED		
	TEMPLATE		
	AREAS		
NO.	AREAS CHECKED		

FILE NAME = V:\Bridge\2968-Iroquois\2968xshts.dgn	USER NAME = cthomas	DESIGNED -	REVISED -
		DRAWN -	REVISED -
	PLOT SCALE = 5.0000 ' / IN.	CHECKED -	REVISED -
	PLOT DATE = 9/29/2011	DATE -	REVISED -

IROQUOIS COUNTY
TOWNSHIP ROAD 212 OVER
DRAINAGE DITCH

CROSS SECTIONS

SCALE: 1" = 5' | SHEET NO. 3 OF 8 SHEETS | STA. 19+00.00 TO STA. 19+37.00

RTE.	SECTION	COUNTY	TOTAL SHEETS	SHEET NO.
TR 212	08-21119-00-BR	IROQUOIS	24	19

CONTRACT NO. 87501

FED. ROAD DIST. NO. 7 | ILLINOIS | FED. AID PROJECT BROS-0075(147)