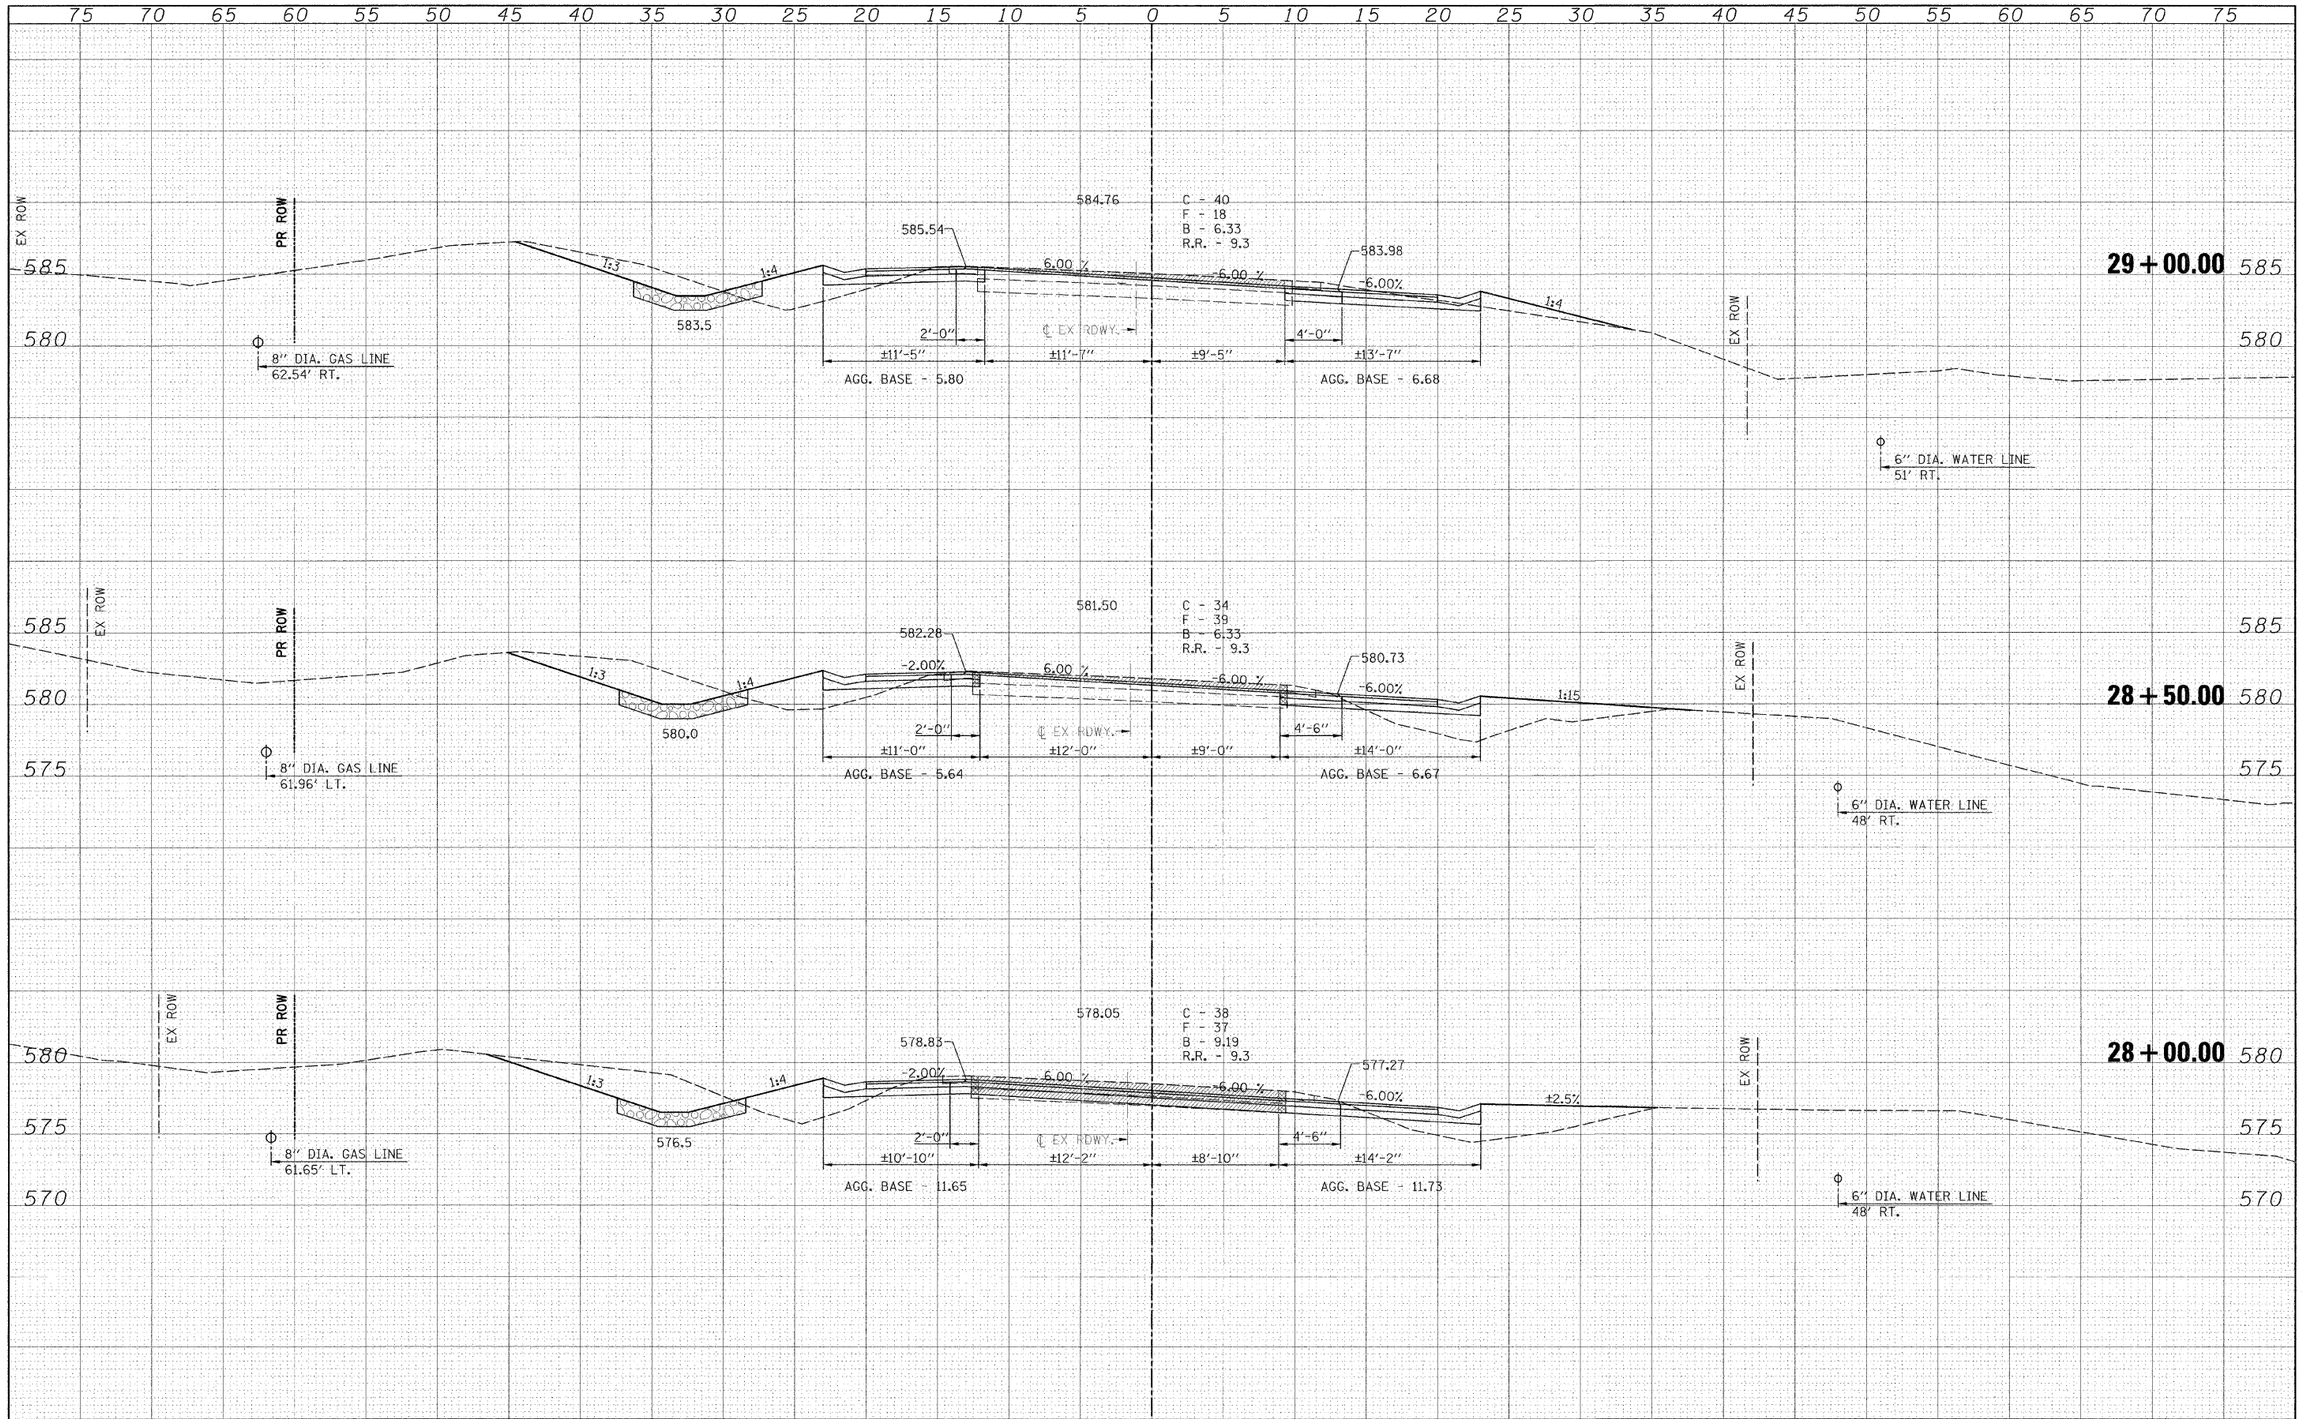


| FINAL SURVEY | BY | DATE |
|---|---|---|
| SURVEYED | | |
| PLOTTED | | |
| TEMPLATE | | |
| AREAS | | |
| AREAS CHECKED | | |
| NOTE BOOK NO. | | |

| ORIGINAL SURVEY | BY | DATE |
|---|---|---|
| SURVEYED | | |
| PLOTTED | | |
| TEMPLATE | | |
| AREAS | | |
| AREAS CHECKED | | |
| NOTE BOOK NO. | | |

FILE NAME = $FILEL$

USER NAME = $USER$
PLOT SCALE = $SCALE$
PLOT DATE = $DATE$

DESIGNED - ___
DRAWN - ___
CHECKED - ___
DATE - ___

REVISED - ___
REVISED - ___
REVISED - ___
REVISED - ___

Allen Henderson & Associates, Inc.
Civil and Structural Engineers Springfield, IL.
62703 Phone: (217)544-8033 IL. Design Firm
No. 184-001907

**CROSS SECTIONS**

SCALE: 1" = 5' | SHEET NO. __ OF ___ SHEETS | STA. 28+00.00 ___ TO STA. 29+00.00 ___

| F.A.S. RTE. | SECTION | COUNTY | TOTAL SHEETS | SHEET NO. |
|---|---|---|---|---|
| 574 | 08-00056-03-PV | MENARD | 52 | 33 |

CONTRACT NO. 93558

FED. ROAD DIST. NO. - | ILLINOIS | FED. AID PROJECT