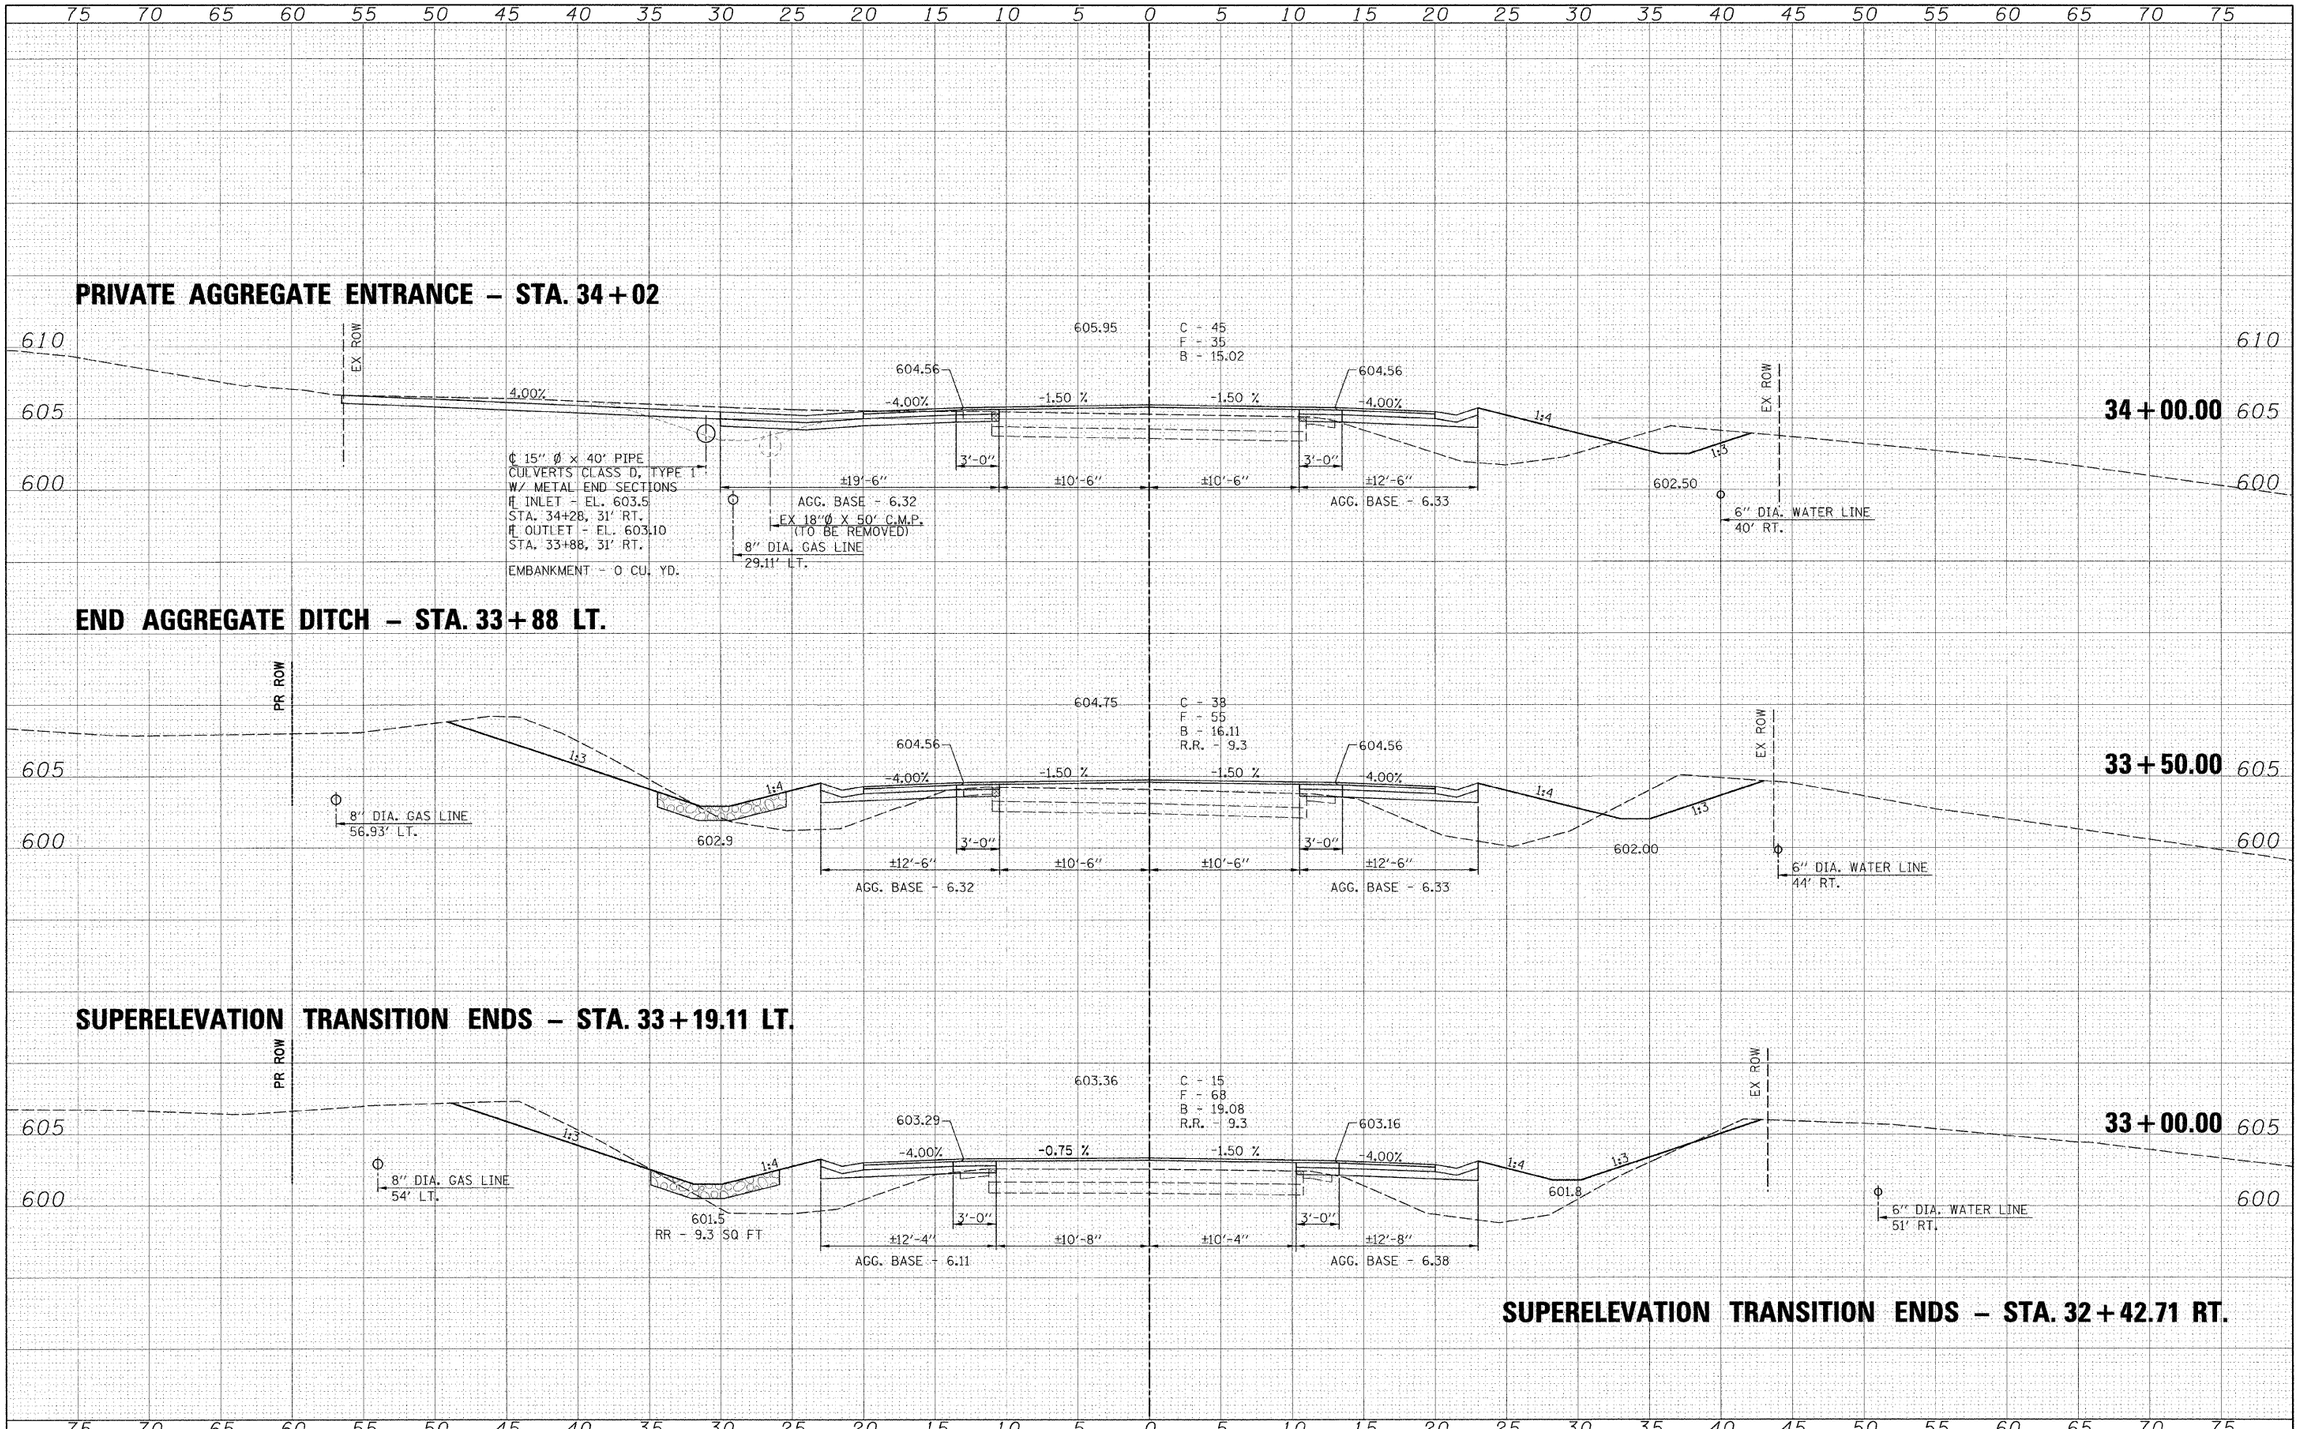


| FINAL SURVEY | BY | DATE |
|---|---|---|
| SURVEYED | | |
| PLOTTED | | |
| TEMPLATE | | |
| AREAS | | |
| AREAS CHECKED | | |
| NOTE BOOK | | |
| NO. | | |

| ORIGINAL SURVEY | BY | DATE |
|---|---|---|
| SURVEYED | | |
| PLOTTED | | |
| TEMPLATE | | |
| AREAS | | |
| AREAS CHECKED | | |
| NOTE BOOK | | |
| NO. | | |

| | | | |
|---|---|---|---|
| FILE NAME = $FILEL$ | USER NAME = $USER$ | DESIGNED - ___ | REVISED - ___ |
| | | DRAWN - ___ | REVISED - ___ |
| | PLOT SCALE = $SCALE$ | CHECKED - ___ | REVISED - ___ |
| | PLOT DATE = $DATE$ | DATE - _____ | REVISED - ___ |

Allen Henderson & Associates, Inc.
Civil and Structural Engineers Springfield, IL.
62703 Phone: (217)544-8033 IL. Design Firm
No. 184-001907

**CROSS SECTIONS**

SCALE: 1" = 5' | SHEET NO. __ OF ___ SHEETS | STA. 33+00.00 TO STA. 34+00.00

| F.A.S. RTE. | SECTION | COUNTY | TOTAL SHEETS | SHEET NO. |
|---|---|---|---|---|
| 574 | 08-00056-03-PV | MENARD | 52 | 36 |

CONTRACT NO. 93558

FED. ROAD DIST. NO. _ | ILLINOIS | FED. AID PROJECT