CONTRACT NO. 94437

F.A.P. RTE.	SECTION	COUNTY	TOTAL SHEETS	SHEET NO.
95	*	JASPER	546	273E
STA. 1274+00		TO STA. 1280+00		
FED. ROAD DIST. NO.	ILLINOIS	FED. AID PROJECT		

* (5,6)Y,RS-2,6BR-7

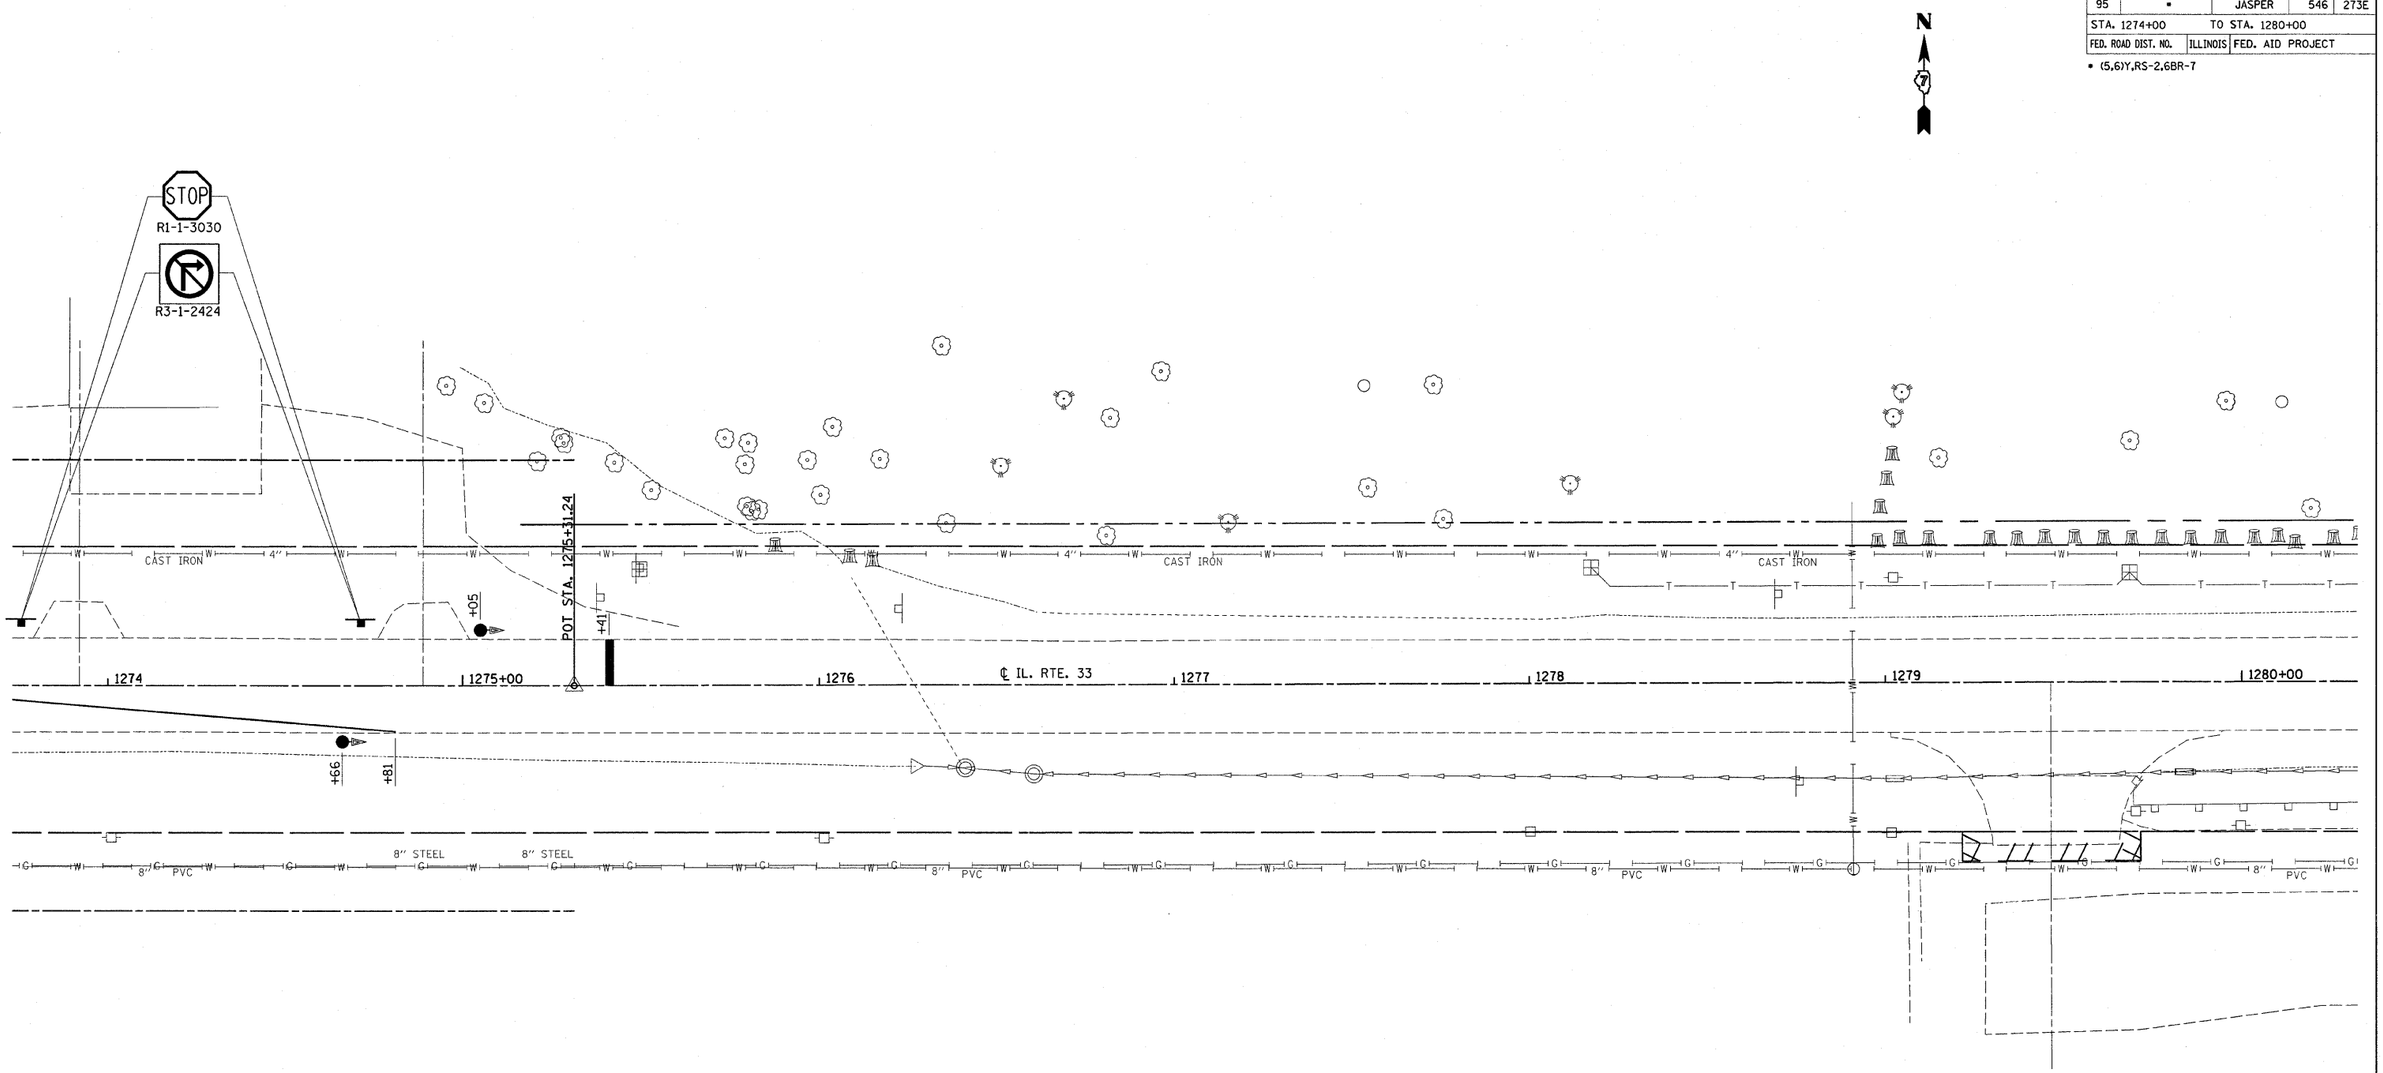

LEGEND

- TEMPORARY BRIDGE TRAFFIC SIGNALS
- IMPACT ATTENUATORS, TEMPORARY (NON-REDIRECTIVE) TEST LEVEL 2
- TEMPORARY CONCRETE BARRIER
- STOP BAR

1 SHEET ADDED 2/22/12

REVISIONS	
NAME	DATE

ILLINOIS DEPARTMENT OF TRANSPORTATION

STAGE I

S. N. 040-8645

SCALE: VERT. HORIZ. 20

DATE 02-07-12

DRAWN BY RWS

CHECKED BY

PLOT DATE = 2/16/2012
FILE NAME = a:\pw_work\pwidot\swartzrw\dms51514\d794437-sht-staging.dgn
PLOT SCALE = 20.0000 ' / in.
USER NAME = swartzrw