N/F KURRUS FAMILY PARTNERSHIP LP

N/F CHARLES KURRUS

8 LF @ 5.4% STORM SEW CL A 1 12
2 CU YD TRENCH BACKFILL

CP-18

+41.05
26.5' C.E.
CONC./ASPH.

EX ROW

(SEE COMMERCIAL ENTRANCE DETAIL SHEET 31)

ASPH

CONC

PT STA. 34+43.00

MATCH LINE STA 34+00.00

+98.6, 29.0' LT
1 EA INLETS TB T3F&G
EOP: 548.76
INV: 545.12

PROPOSED PC
CONC SIDEWALK 4

END HMA SURFACE REMOVAL
STA 36+61.58

PROPOSED COMB
CC&G TB6.24

END WIDENING
STA 38+12.83

EX ROW

PROPOSED PC
CONC SIDEWALK 4

+83.6, 21.5' LT
1 EA INLETS ADJ
NEW T1F CL

+91.8, 26.6' LT
1 EA REMOV INLETS
1 SQ YD- CLASS B PATCH TI 11
1 SQ YD- AGG BASE CSE B 12

9 SQ YD- CLASS B PATCH TII 9
9 SQ YD- AGG BASE CSE B 12

22'

(HMA)

(CONC)

34 | 35+00 | 36 | 37 | 38 | 39

℄ FRANK SCOTT PARKWAY WEST

MATCH LINE STA 40+00.00

+83.5, 22.0' RT
1 EA INLETS ADJ
NEW T1F CL

+20.7, 37.6' RT
1 EA MAN ADJ
NEW T1F CL

+79.6, 22.3' RT
1 EA INLETS ADJ
NEW T1F CL

PROPOSED COMB
CC&G TB6.24

5'

6'

12 SQ YD- CLASS B PATCH TII 9
12 SQ YD- AGG BASE CSE B 12

+71.0, 29.0' RT
1 EA INLETS TB T3F&G
EOP: 548.50
INV: 545.47

LANDSCAPING
(DND)

PROPOSED PC
CONC SIDEWALK 4

LANDSCAPING
(DND)

EX PP TBRL
BY OTHERS

+62.83
32.59' RT

+05.65
29.32' RT

LANDSCAPING
(DND)

END WIDENING
STA 38+12.83

EX ROW

CP-6

891 SQ FT SEGMENTAL
BLOCK RETAINING WALL

EX ROW

CP-19

PROPOSED PC
CONC SIDEWALK 4

+40.00, 35.04' RT
FACE OF WALL @ BACK
OF SW (TYP)

+76.0, 27.0' RT
1 EA REMOV INLETS
1 SQ YD- CLASS B PATCH TI 11
1 SQ YD- AGG BASE CSE B 12

4 LF @ 1.0% STORM
SEW CL A 1 12
1 CU YD TRENCH BACKFILL

6 LF @ 6.2% STORM
SEW CL A 1 12
1 CU YD TRENCH BACKFILL

+80.0, 26.2' RT
1 EA INLETS TB T3F&G
EOP: 550.13
INV: 546.90

CURVE FSPW01-2
PI STA. = 3+027.23
Δ = 12° 31' 22" (LT)
D = 1° 30' 00"
R = 3,819.83'
T = 419.11'
L = 834.87'
E = 22.92'
e = NC
P.C. STA = 2+608.13
P.T. STA = 3+443.00

N/F MEMORIAL HOSPITAL

LEGEND

- PR CONSTRUCTION LIMITS
- x TREE REMOVAL
- SIDEWALK / DRIVEWAY PAVEMENT REMOVAL
- CURB REMOVAL/COMBINATION CURB & GUTTER REMOVAL

N

20' 0 20' 40'
SCALE: 1" = 20'

PLAN
SURVEYED
PLOTTED
GRADES CHECKED
FIELD BOOK
NO.
BY
DATE
ALIGNMENT CHECKED
PLAT OF R/W MADE
STRUCTURE NO. PLANS CHKD

PROFILE
SURVEYED
PLOTTED
GRADES CHECKED
FIELD BOOK
NO.
BY
DATE
STR. NOTED
STRUCTURE NO. PLANS CHKD

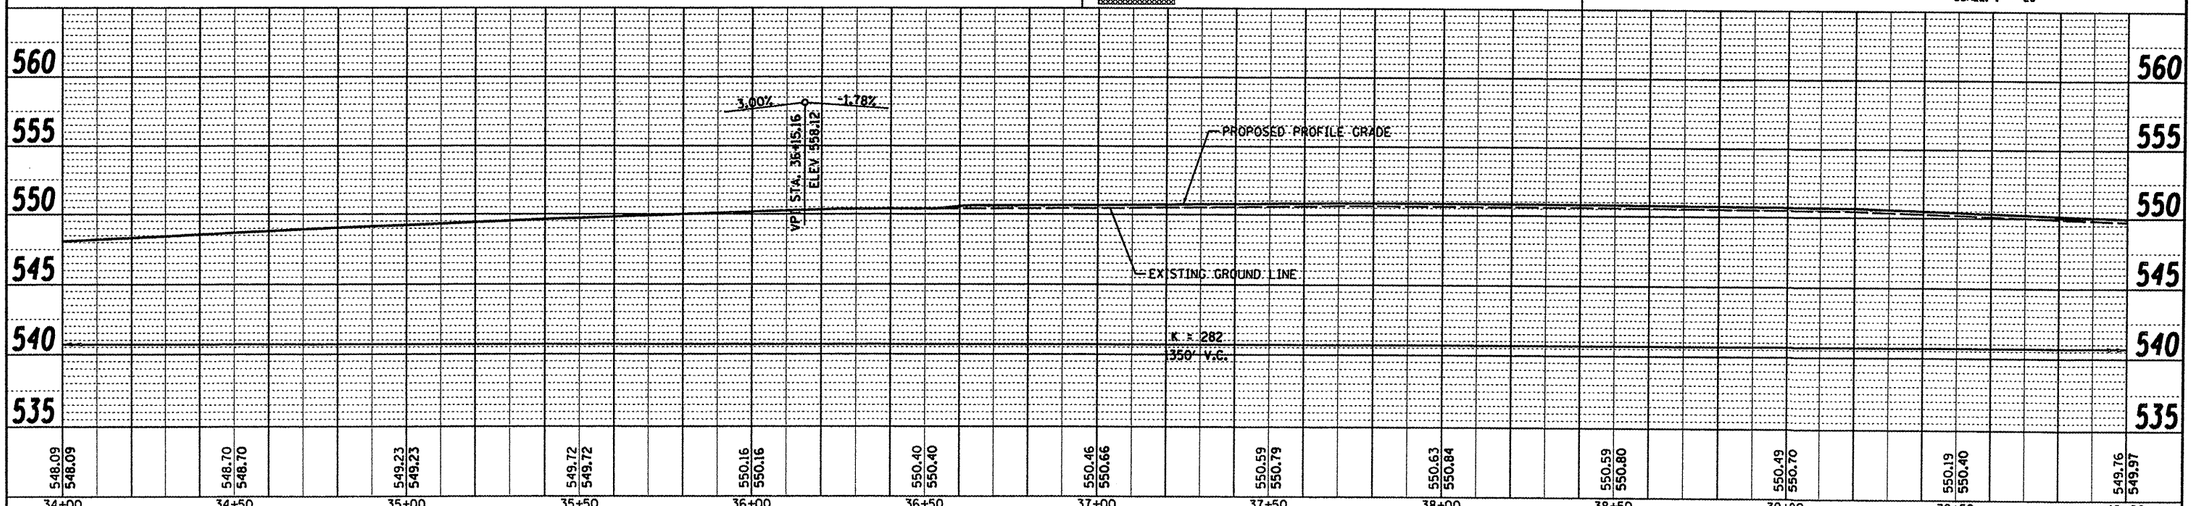

FILE NAME =	USER NAME = default	DESIGNED -	REVISED -
H:\P\29081\Microstation\CADD Sheets\D2908[illegible]sht-plnprf.dgn		DRAWN -	REVISED -
	PLOT SCALE = 40.0000 ' / IN.	CHECKED -	REVISED -
	PLOT DATE = 10/14/2011	DATE -	REVISED -

STATE OF ILLINOIS
DEPARTMENT OF TRANSPORTATION

FRANK SCOTT PARKWAY WEST
PLAN & PROFILE SHEETS

SCALE: | SHEET NO. OF SHEETS | STA. 34+00 TO STA. 40+00

F.A.U. RTE.	SECTION	COUNTY	TOTAL SHEETS	SHEET NO.
9330	08-00211-00-PV	ST. CLAIR	85	17
		CONTRACT NO. 97480		
	ILLINOIS	FED. AID PROJECT		