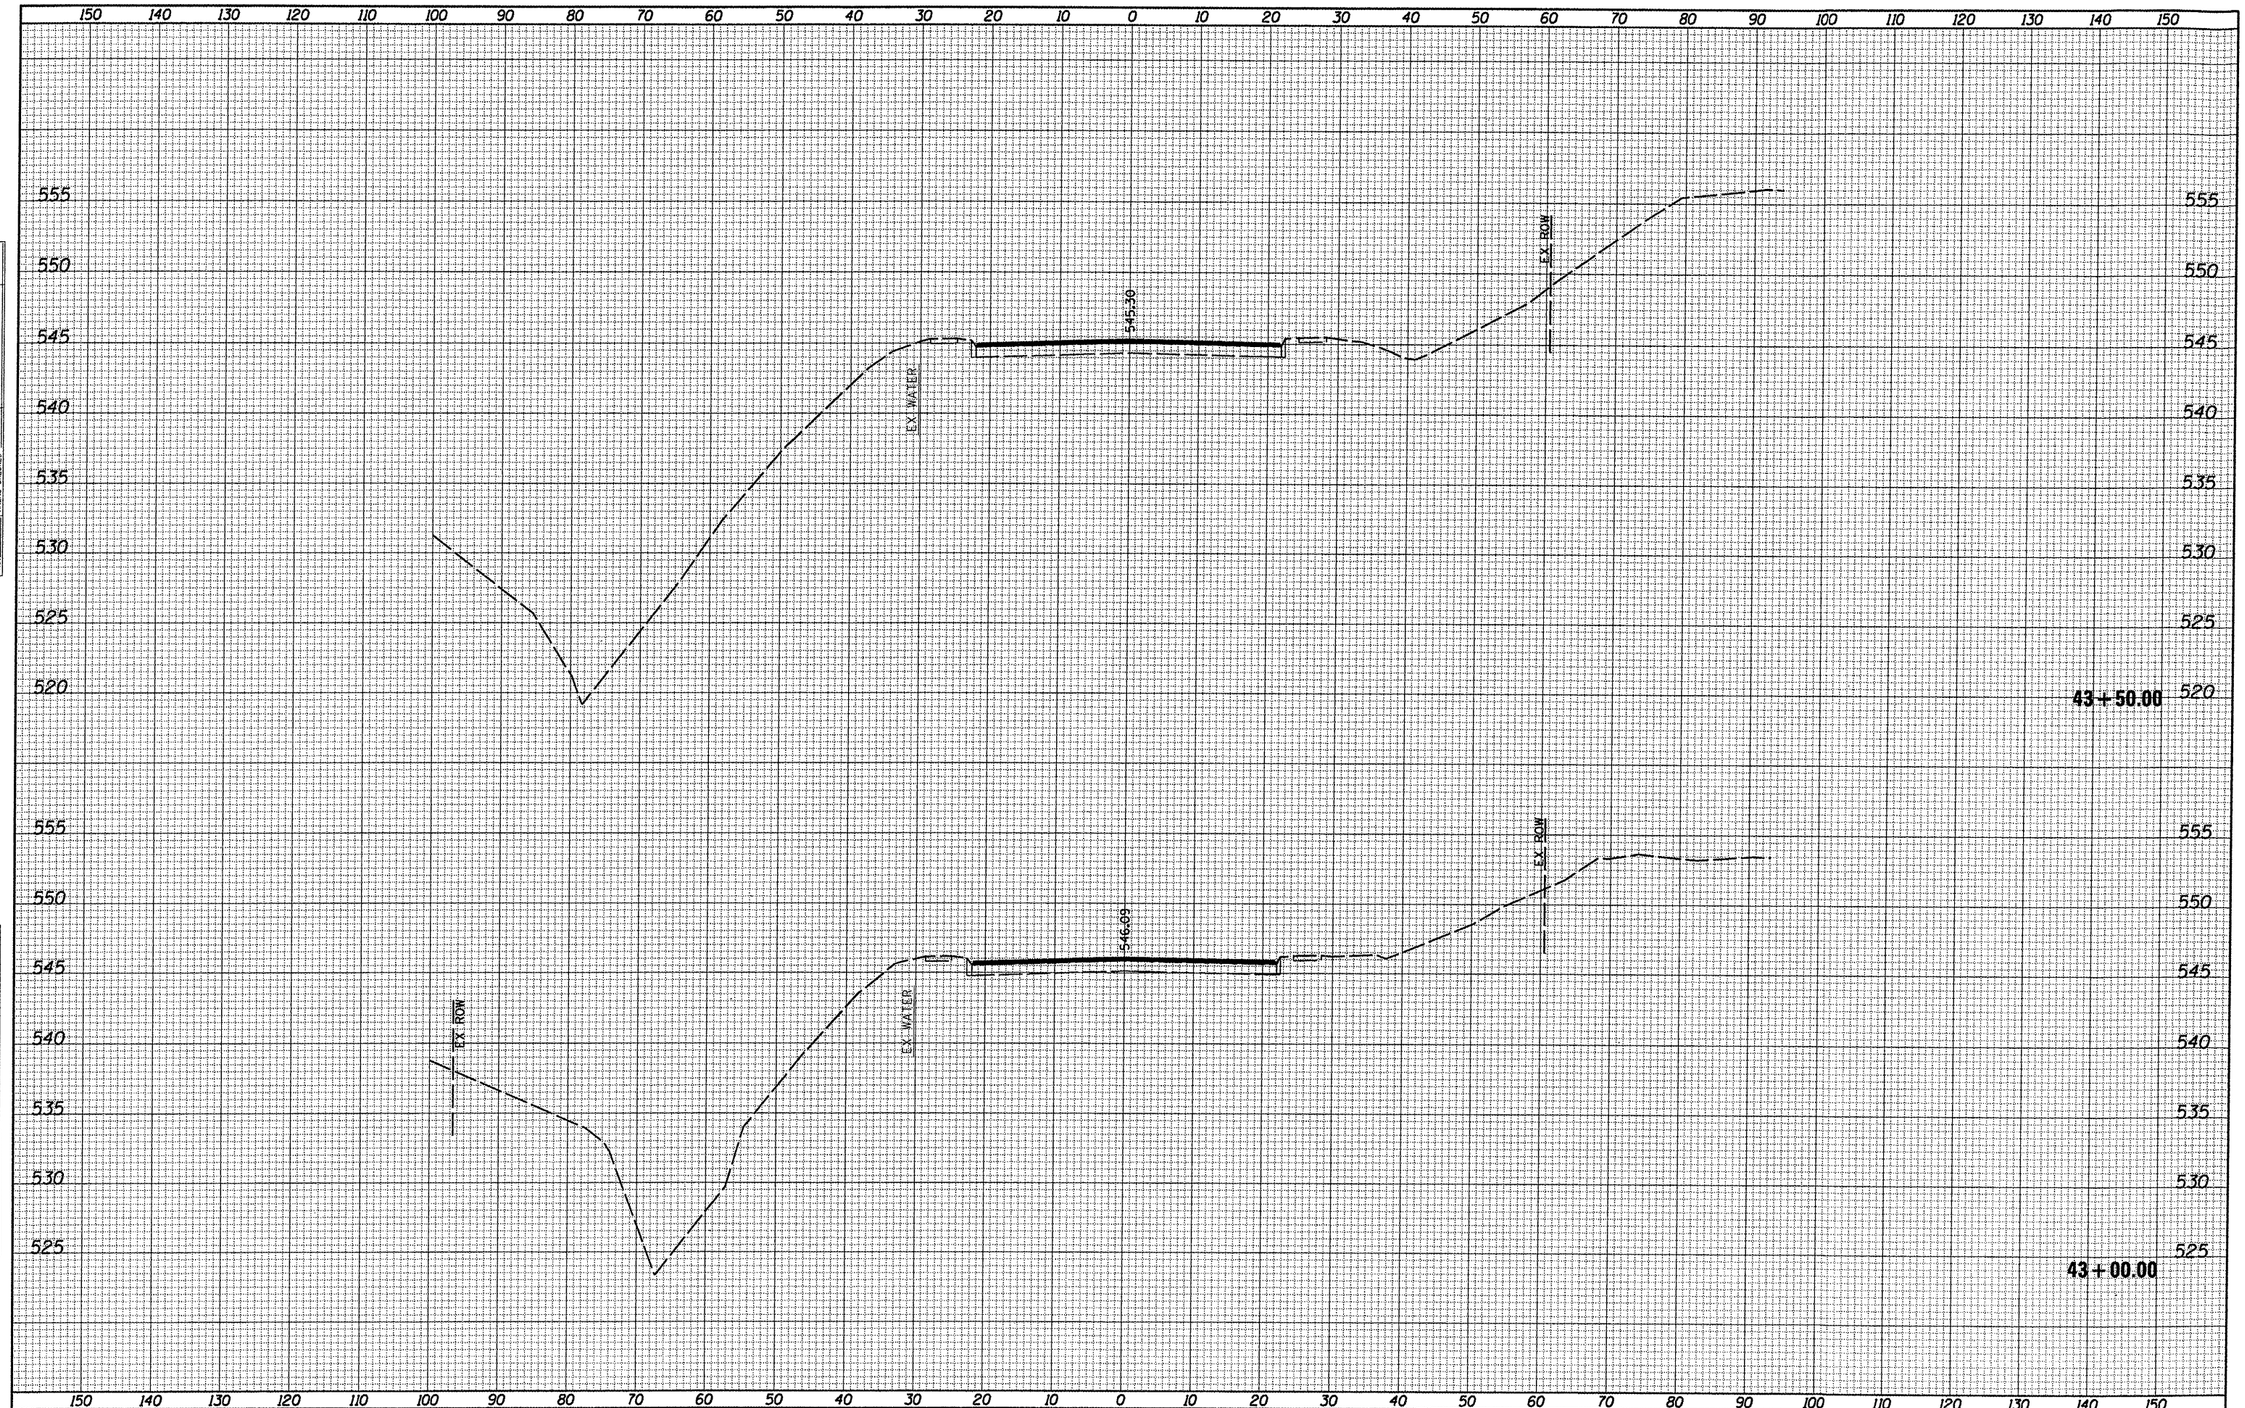

FINAL SURVEY		BY	DATE
SURVEYED			
PLOTTED			
NOTE BOOK TEMPLATE			
AREAS			
NO.	AREAS CHECKED		

ORIGINAL SURVEY		BY	DATE
SURVEYED			
PLOTTED			
NOTE BOOK TEMPLATE			
AREAS			
NO.	AREAS CHECKED		

FILE NAME = D829061-sht-xssht.dgn	USER NAME = default	DESIGNED -	REVISED -
	PLOT TIME = 2:43:27 PM	DRAWN -	REVISED -
	PLOT SCALE = 20.0000 ' / IN.	CHECKED -	REVISED -
	PLOT DATE = 10/14/2011	DATE -	REVISED -

STATE OF ILLINOIS
DEPARTMENT OF TRANSPORTATION

CROSS SECTIONS

SCALE: | SHEET NO. 36 OF 52 SHEETS | STA. 43+00.00 TO STA. 43+50.00

F.A. RTE.	SECTION	COUNTY	TOTAL SHEETS	SHEET NO.
9330	08-00211-00-PV	ST. CLAIR	85	68

CONTRACT NO. 97480

ILLINOIS FED. AID PROJECT