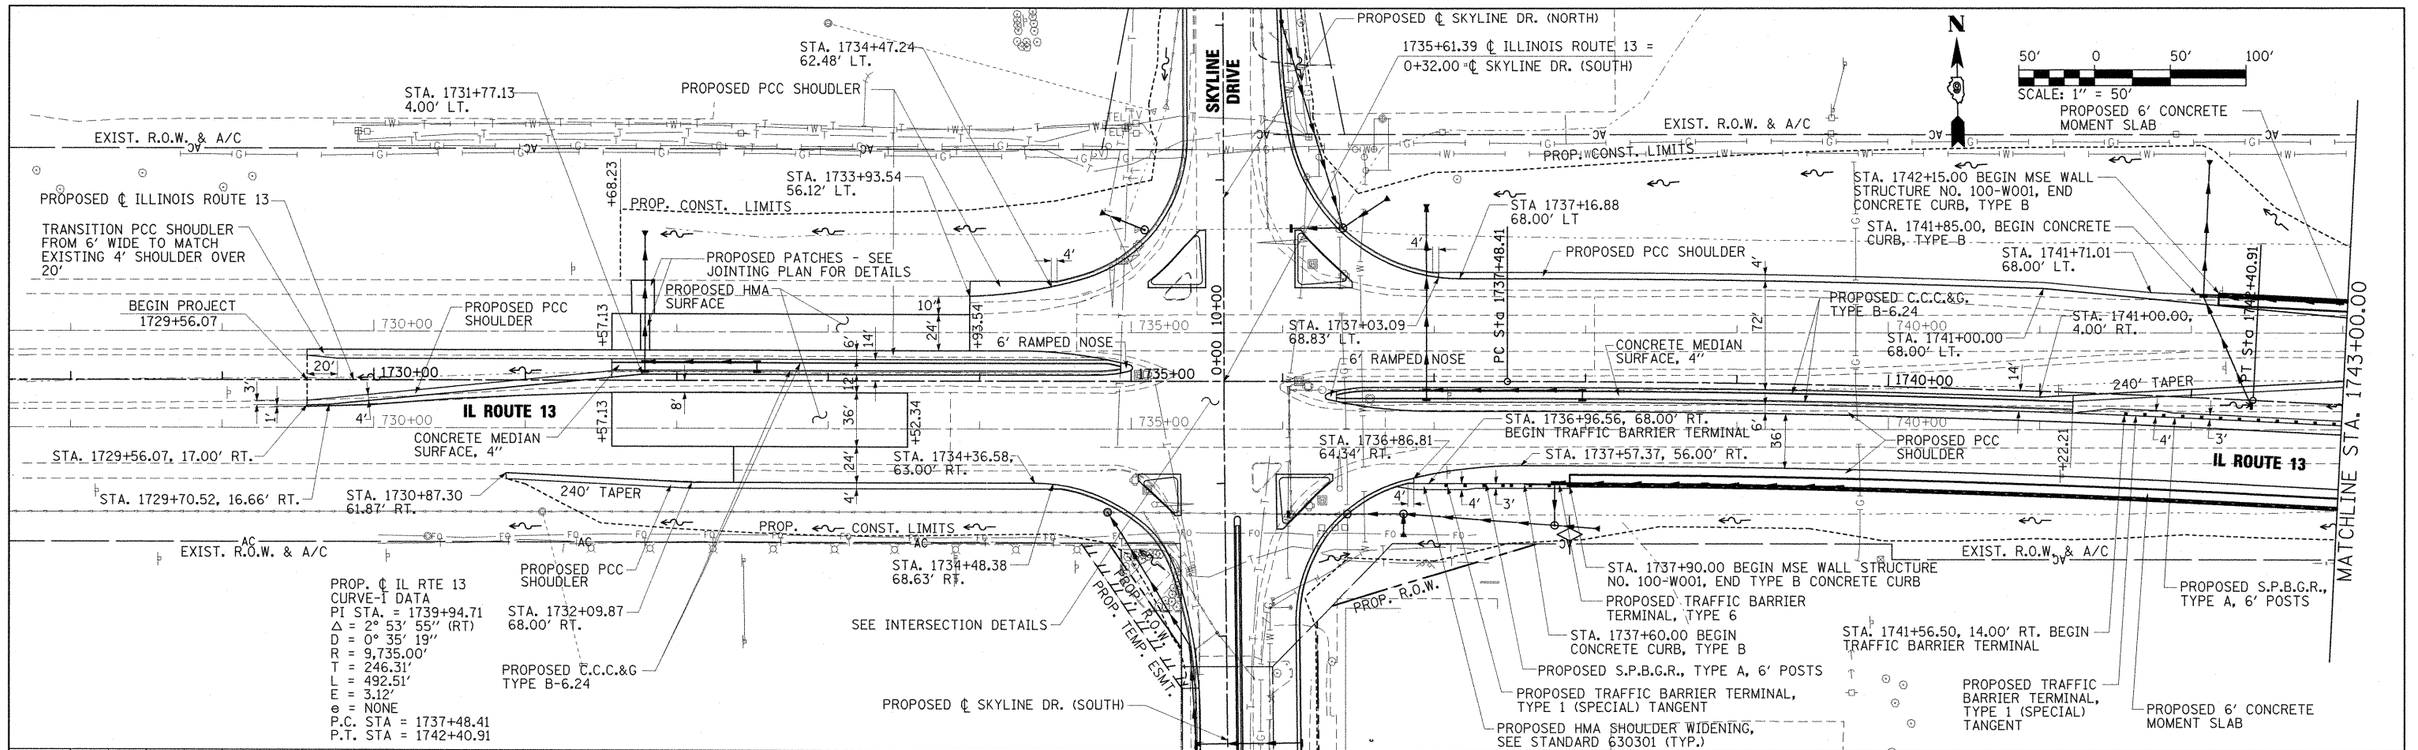

FILE NAME =	USER NAME = OpenH&B Springfield	DESIGNED - BB	REVISED -
h:\idot\0906603\draw\cadd_sheets\D998859-sht-plnprf-001-Route 13.dgn		DRAWN - RH & SH	REVISED -
	PLOT SCALE = 50.0000 ' / IN.	CHECKED - KPF & SPH	REVISED -
	PLOT DATE = 12/14/2011	DATE - 12/9/11	REVISED -

STATE OF ILLINOIS
DEPARTMENT OF TRANSPORTATION

PLAN AND PROFILE
ILLINOIS ROUTE 13

SCALE: 1"=50' | SHEET NO. 1 OF 3 SHEETS | STA. 1728+00 TO STA. 1743+00

F.A. RTE.	SECTION	COUNTY	TOTAL SHEETS	SHEET NO.
331	(IX-1) VB-1, B-1, N-4, R-3	WILLIAMSON	367	53

CONTRACT NO. 98859

ILLINOIS | FED. AID PROJECT