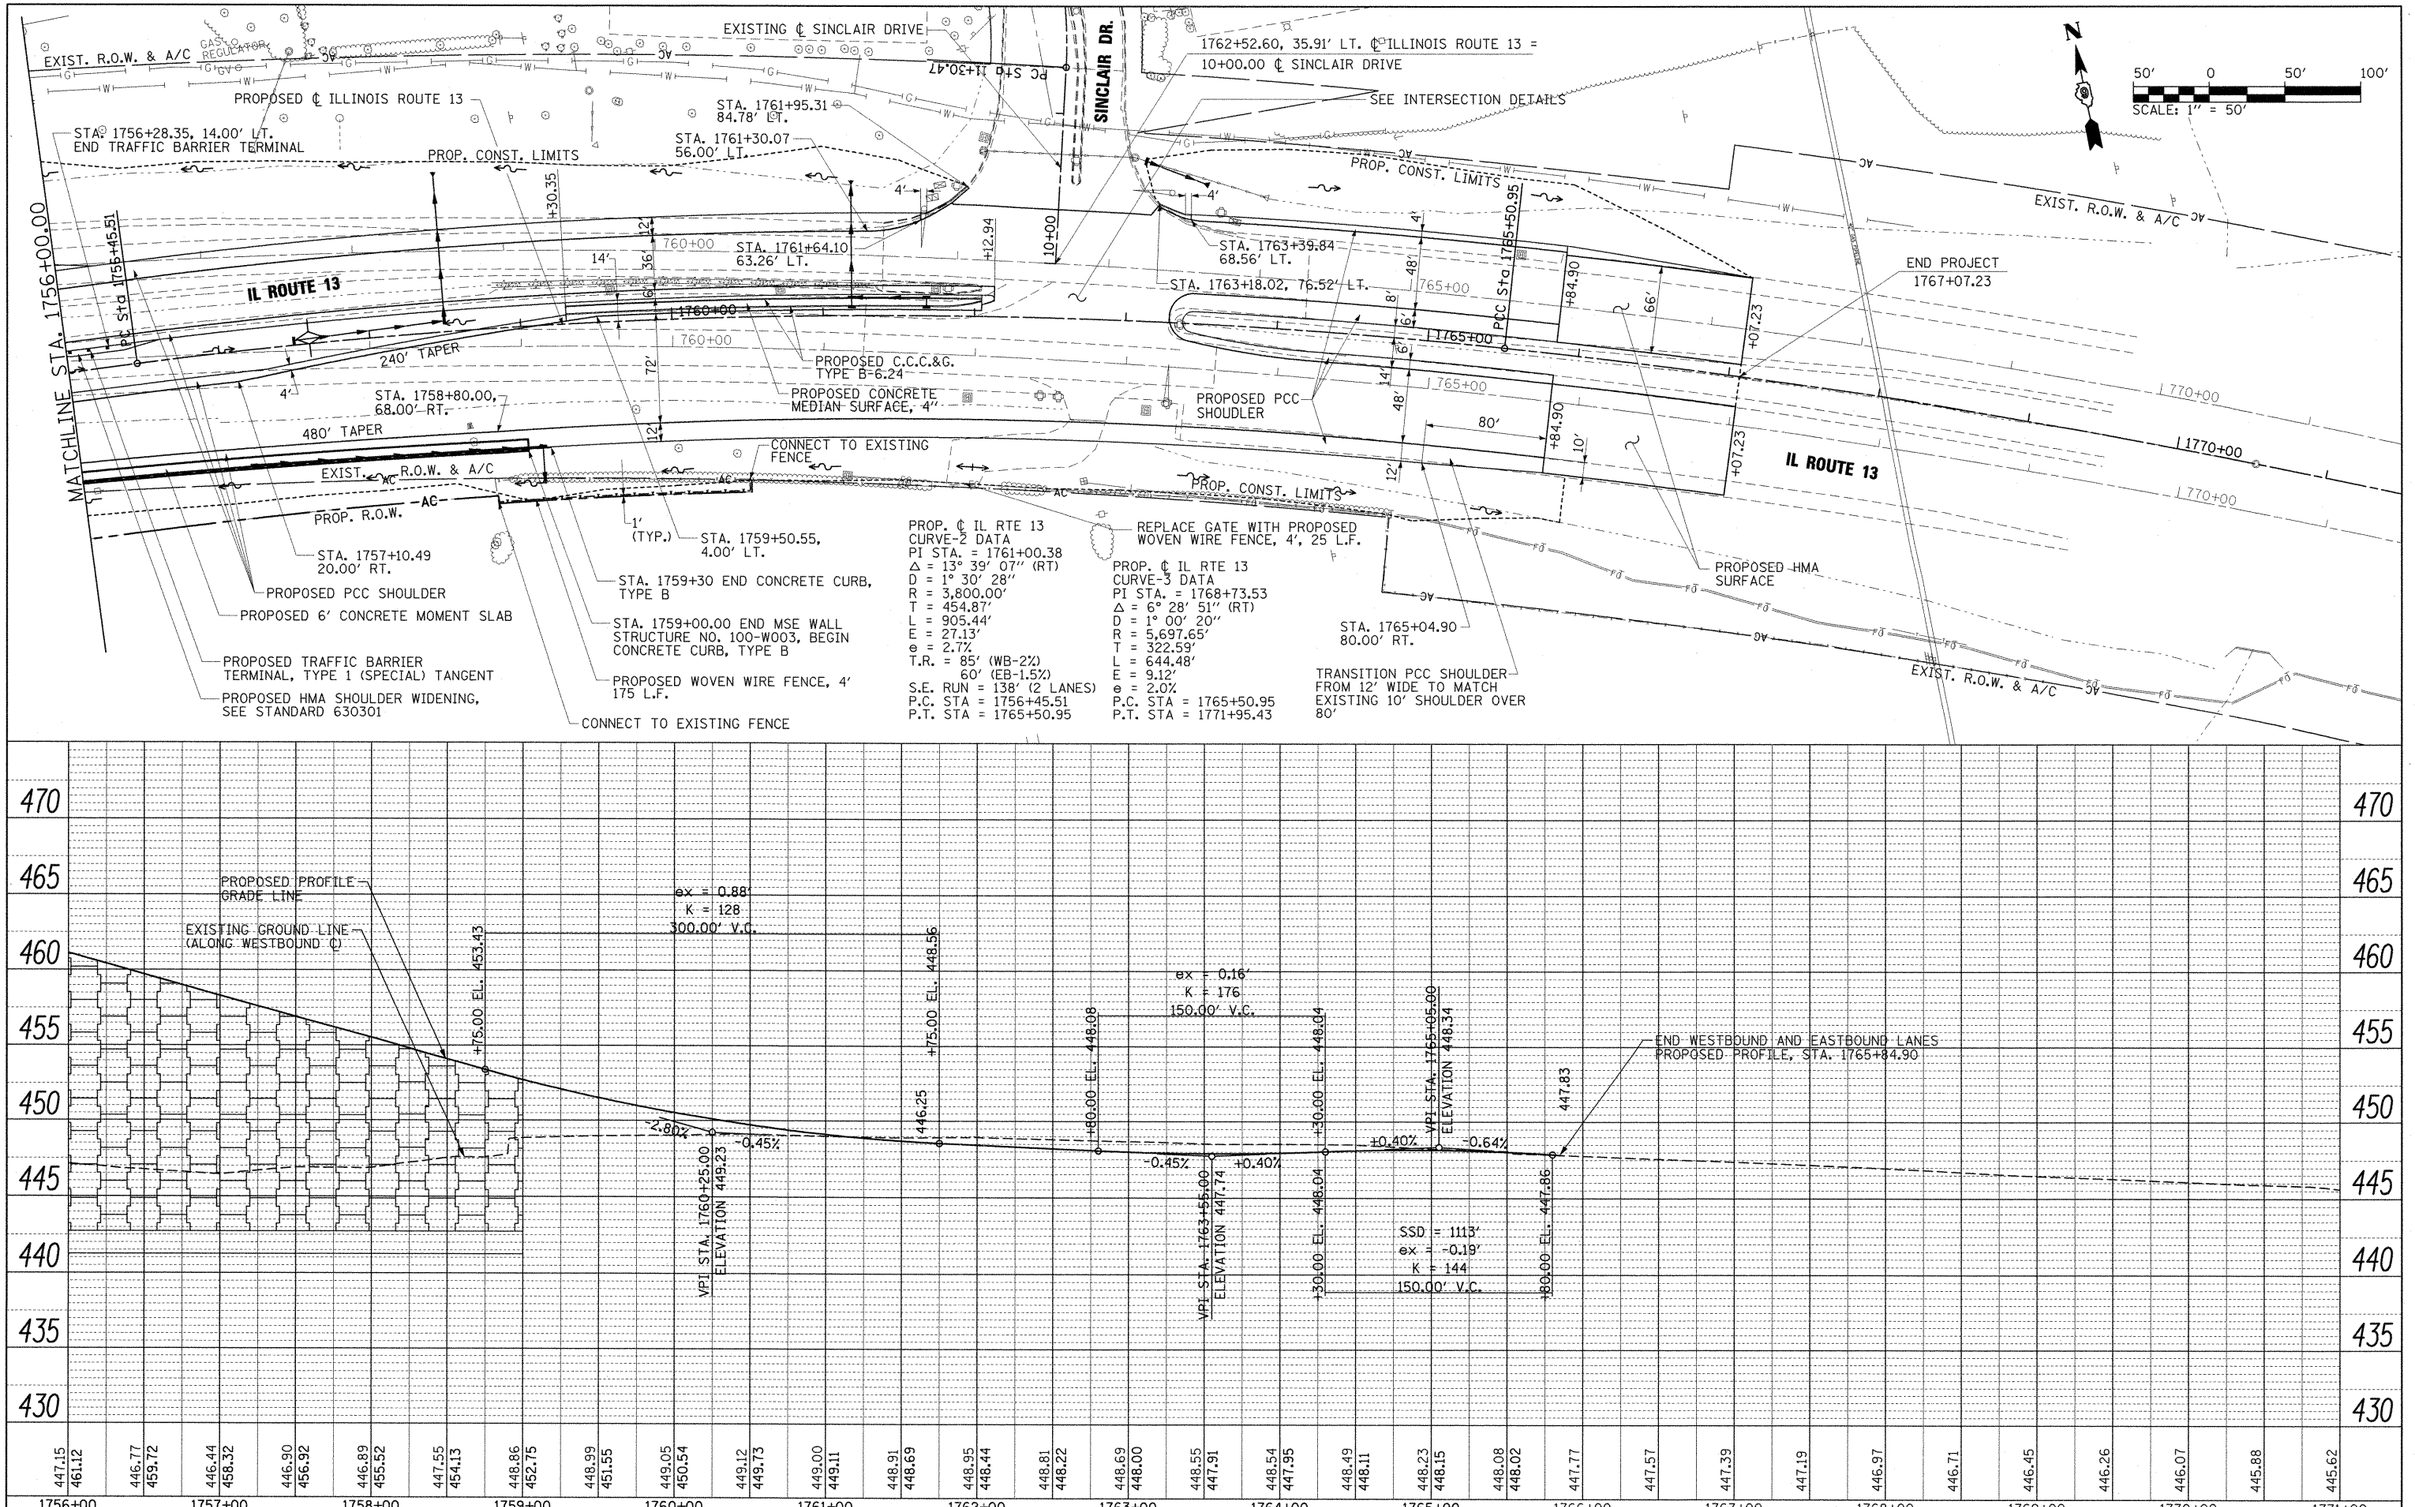

PLAN — SURVEYED / DESIGNED / ALIGNMENT CHECKED / RT. OF WAY CHECKED / QUAD FILE NAME / NOTE BOOK / NO. / BY / DATE

PROFILE — SURVEYED / DESIGNED / GRADES CHECKED / B.M. NOTED / STRUCTURE NO'S ENTD / NOTE BOOK / NO. / BY / DATE

FILE NAME = l:\idot\0906603\draw\cadd_sheets\D998859-sht-plnprf-003-Route 13.dgn	USER NAME = OpenH&B Springfield	DESIGNED - BB	REVISED -
	PLOT SCALE = 50.0000 ' / IN.	DRAWN - RH & SH	REVISED -
	PLOT DATE = 12/14/2011	CHECKED - KPF & SPH	REVISED -
		DATE - 12/9/11	REVISED -

STATE OF ILLINOIS
DEPARTMENT OF TRANSPORTATION

PLAN AND PROFILE
ILLINOIS ROUTE 13

SCALE: 1"=50' | SHEET NO. 3 OF 3 SHEETS | STA. 1756+00 TO STA. 1771+00

F.A. RTE.	SECTION	COUNTY	TOTAL SHEETS	SHEET NO.
331	(1X-1) VB-1, B-1, N-4, R-3	WILLIAMSON	367	55
		CONTRACT NO. 98859		
		ILLINOIS FED. AID PROJECT		