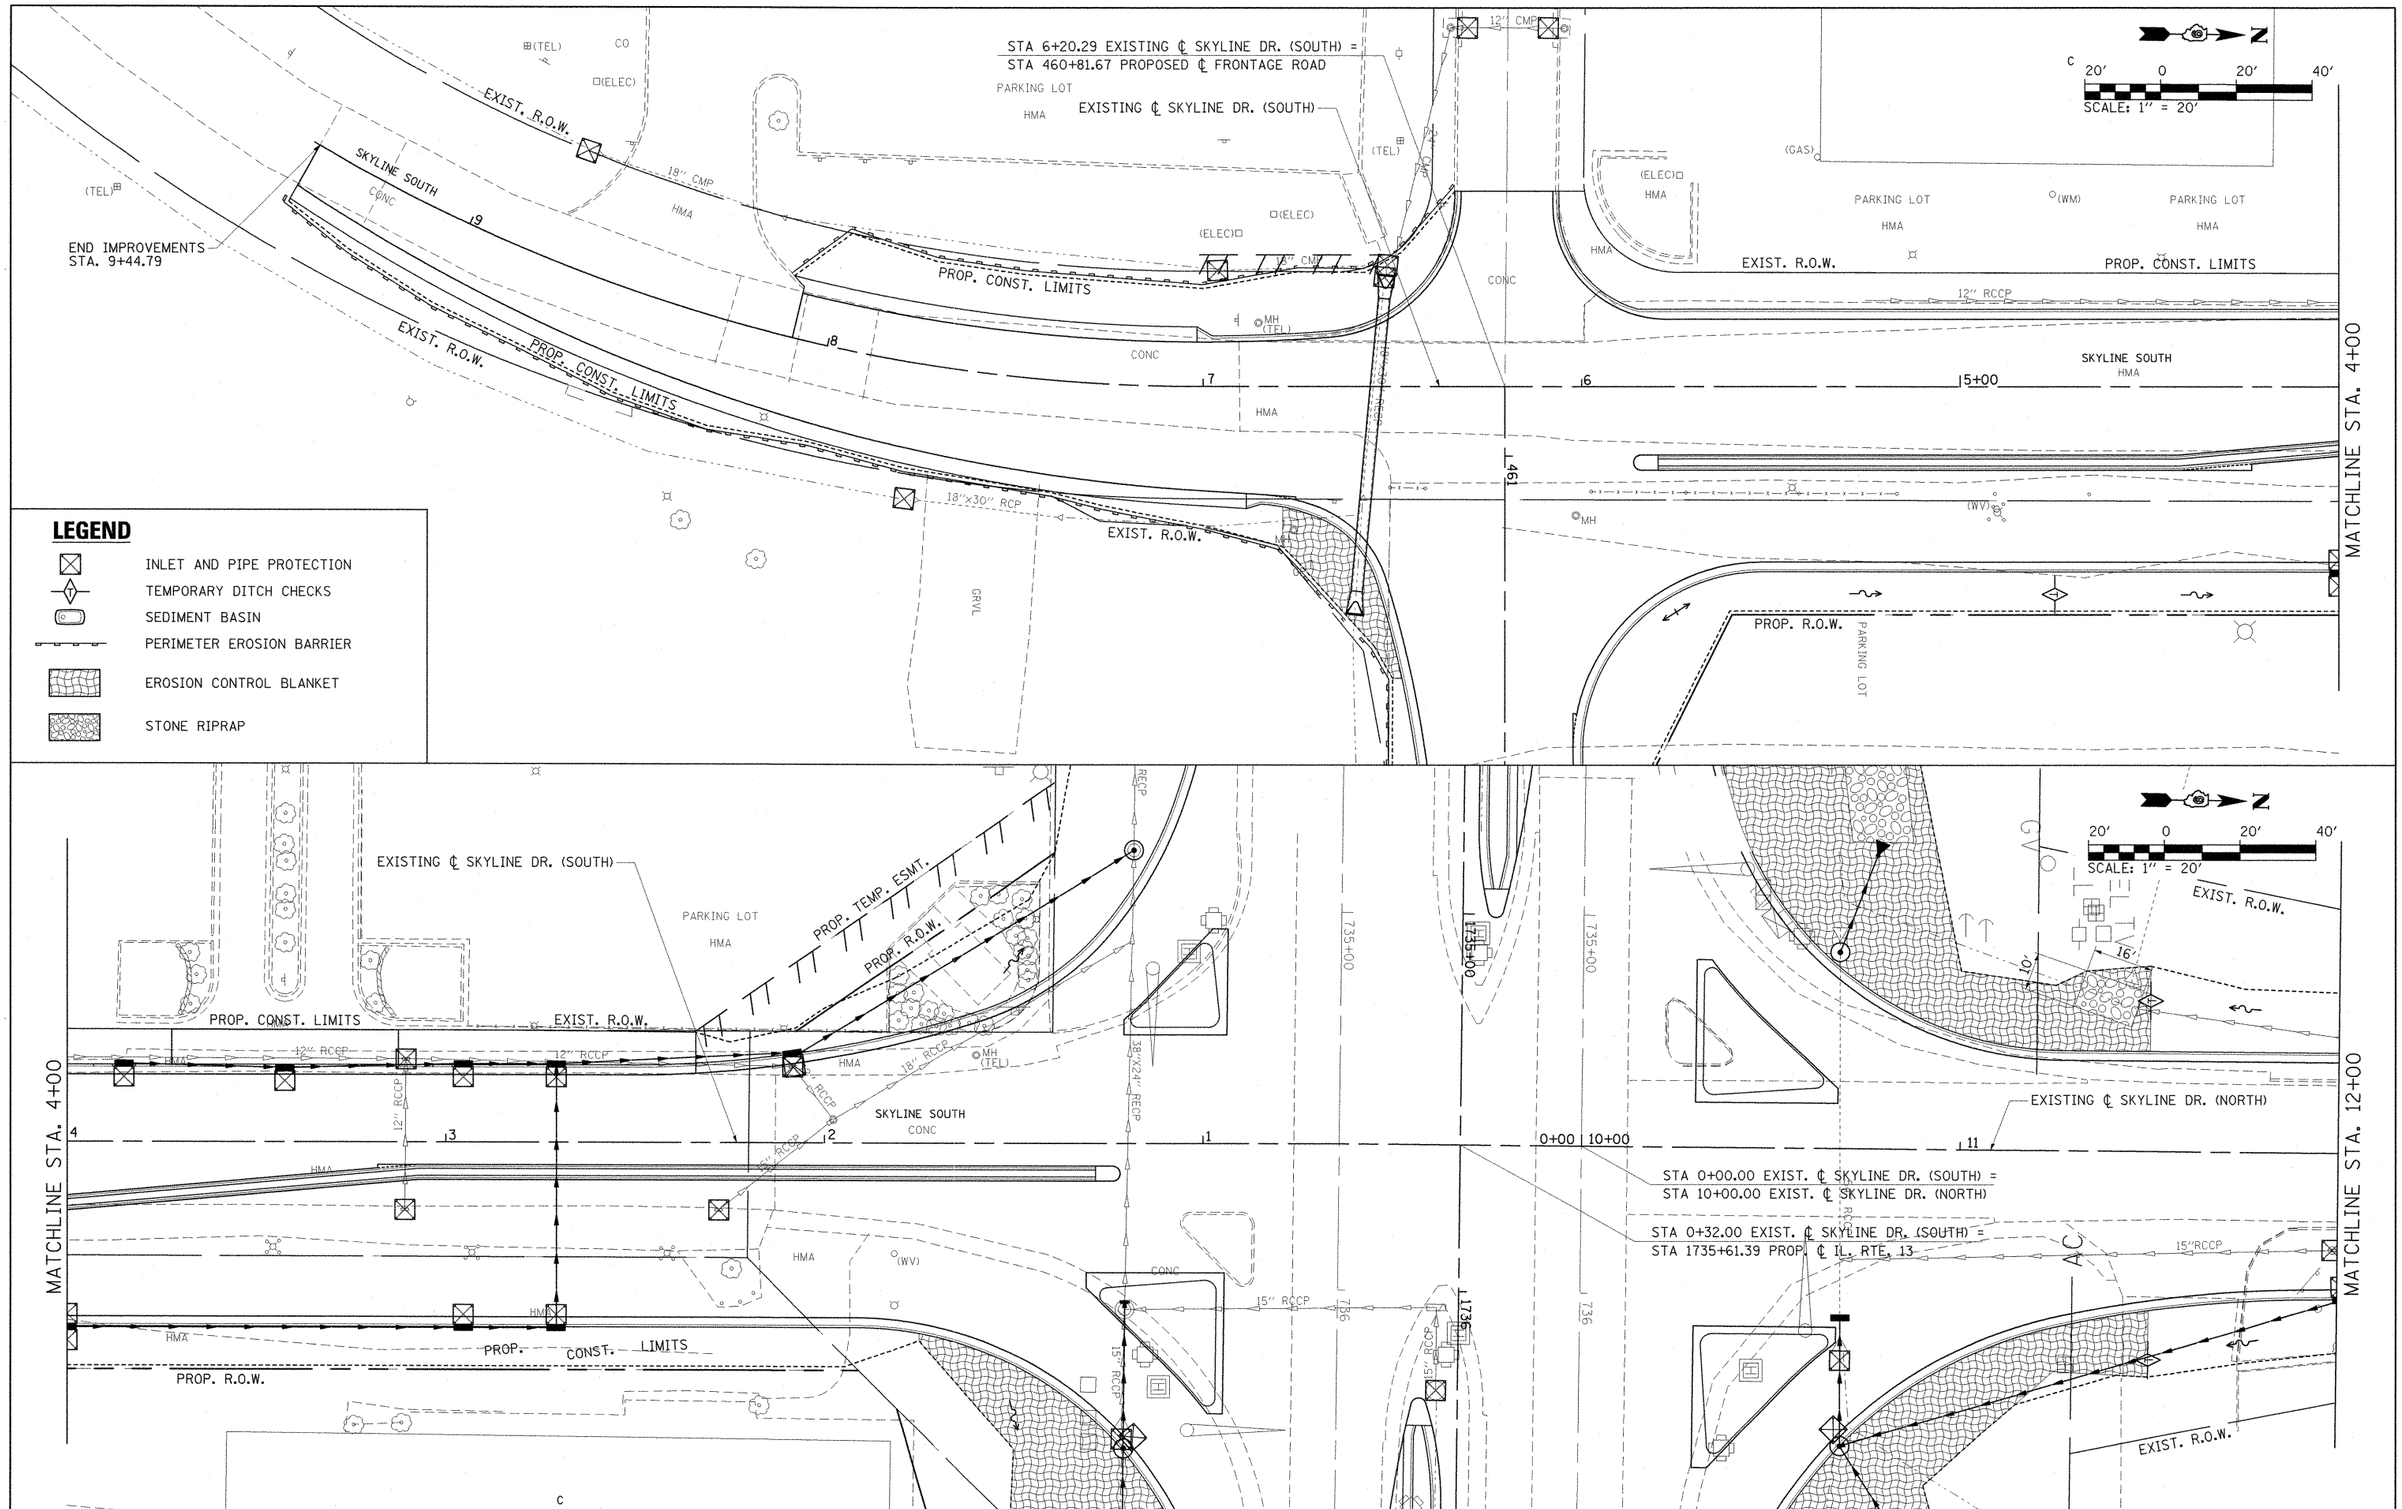

FILE NAME = l:\idot\0906603\draw\CADD_Sheets\D998858-sht-eros007.dgn	USER NAME = OpenH&B Springfield	DESIGNED - BMB	REVISED -
		DRAWN - GLD	REVISED -
	PLOT SCALE = 20.0000 ' / IN.	CHECKED - SPH	REVISED -
	PLOT DATE = 12/12/2011	DATE - 12/9/11	REVISED -

STATE OF ILLINOIS
DEPARTMENT OF TRANSPORTATION

EROSION AND SEDIMENT CONTROL PLAN
SKYLINE DRIVE

SCALE: 1" = 20' | SHEET NO. OF SHEETS | STA. 9+44.47 TO STA. 12+00

F.A. RTE.	SECTION	COUNTY	TOTAL SHEETS	SHEET NO.
331	(1X-1) VB-1, B-1, N-4, R-3	WILLIAMSON	367	107
		CONTRACT NO. 98859		
		ILLINOIS FED. AID PROJECT		