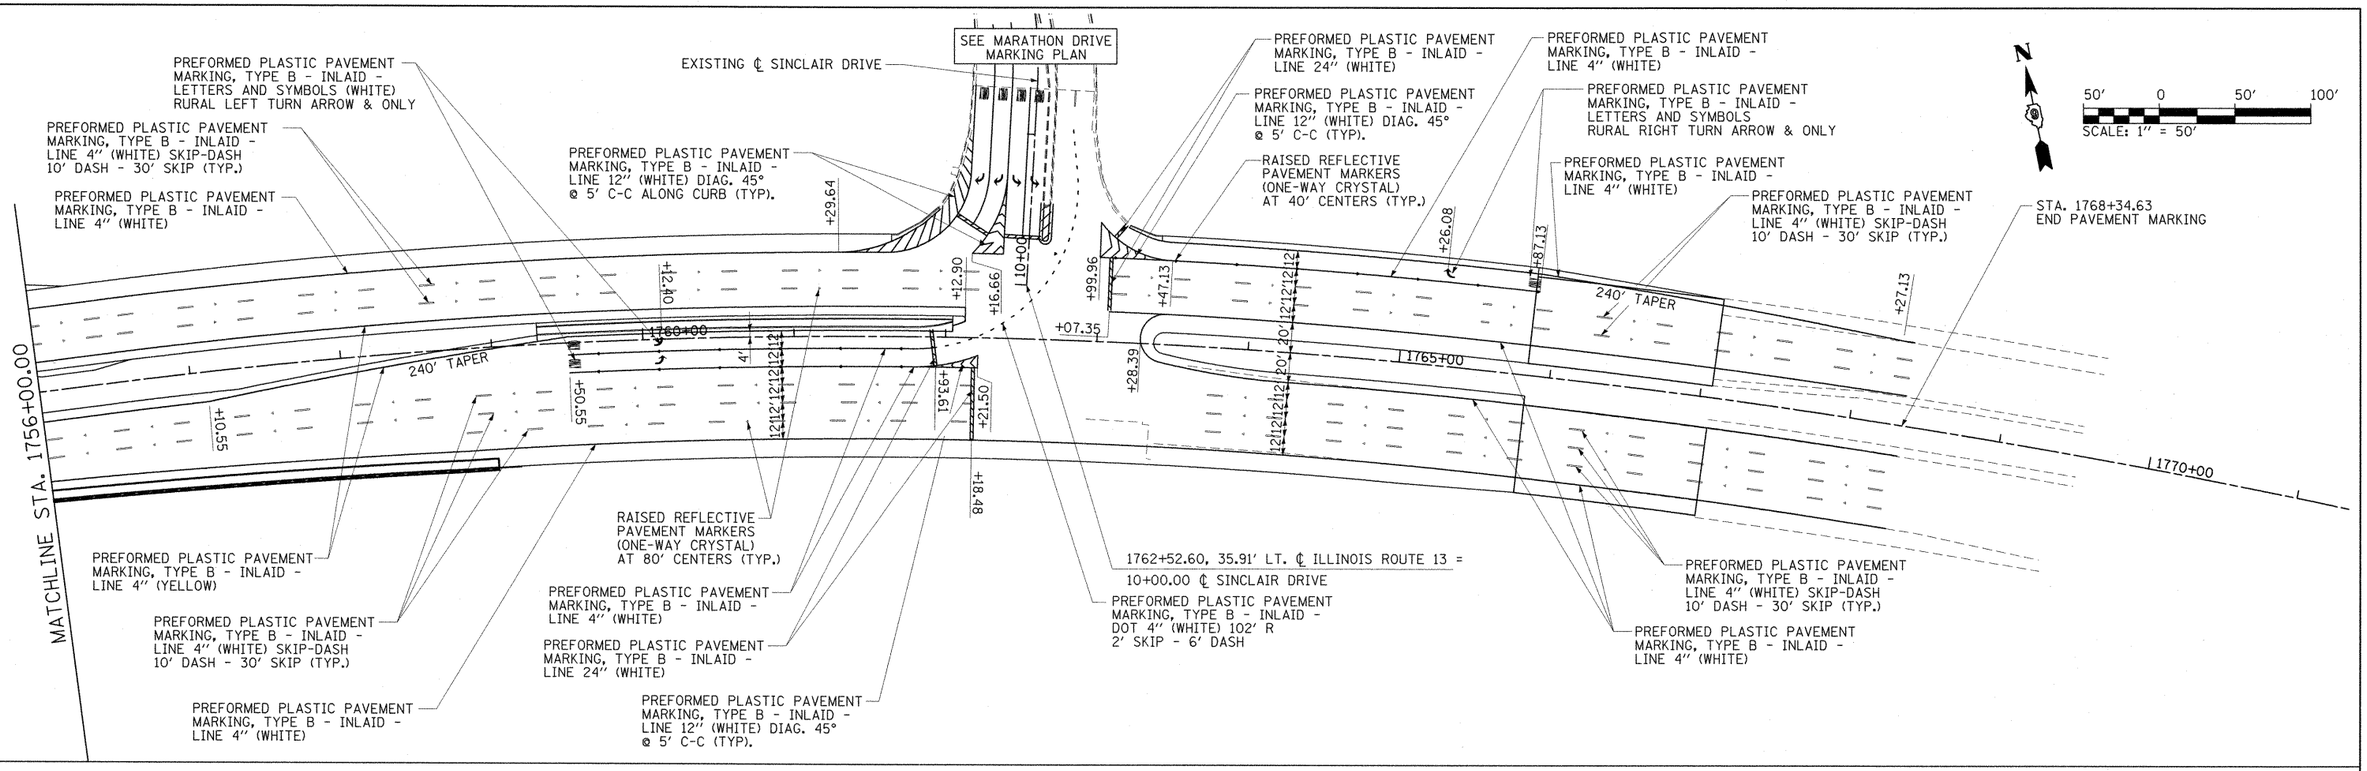

FILE NAME = l:\idot\0906603\draw\cadd_sheets\D9988591-sht-pmtsign002.dgn	USER NAME = OpenH&B Springfield	DESIGNED - BMB	REVISED -	**STATE OF ILLINOIS DEPARTMENT OF TRANSPORTATION**	**PAVEMENT MARKING PLAN ILLINOIS ROUTE 13**
	PLOT SCALE = 50.0000 ' / IN.	DRAWN - TAP	REVISED -		SCALE: 1" = 50' | SHEET NO. OF SHEETS | STA. 1756+00 TO STA. 1768+27.13
	PLOT DATE = 12/12/2011	CHECKED - SPH	REVISED -		
		DATE - 12/9/11	REVISED -		

F.A. RTE.	SECTION	COUNTY	TOTAL SHEETS	SHEET NO.
331	(IX-1) VB-1, B-1, N-4, R-3	WILLIAMSON	367	138
		CONTRACT NO. 98859		
	ILLINOIS FED. AID PROJECT			