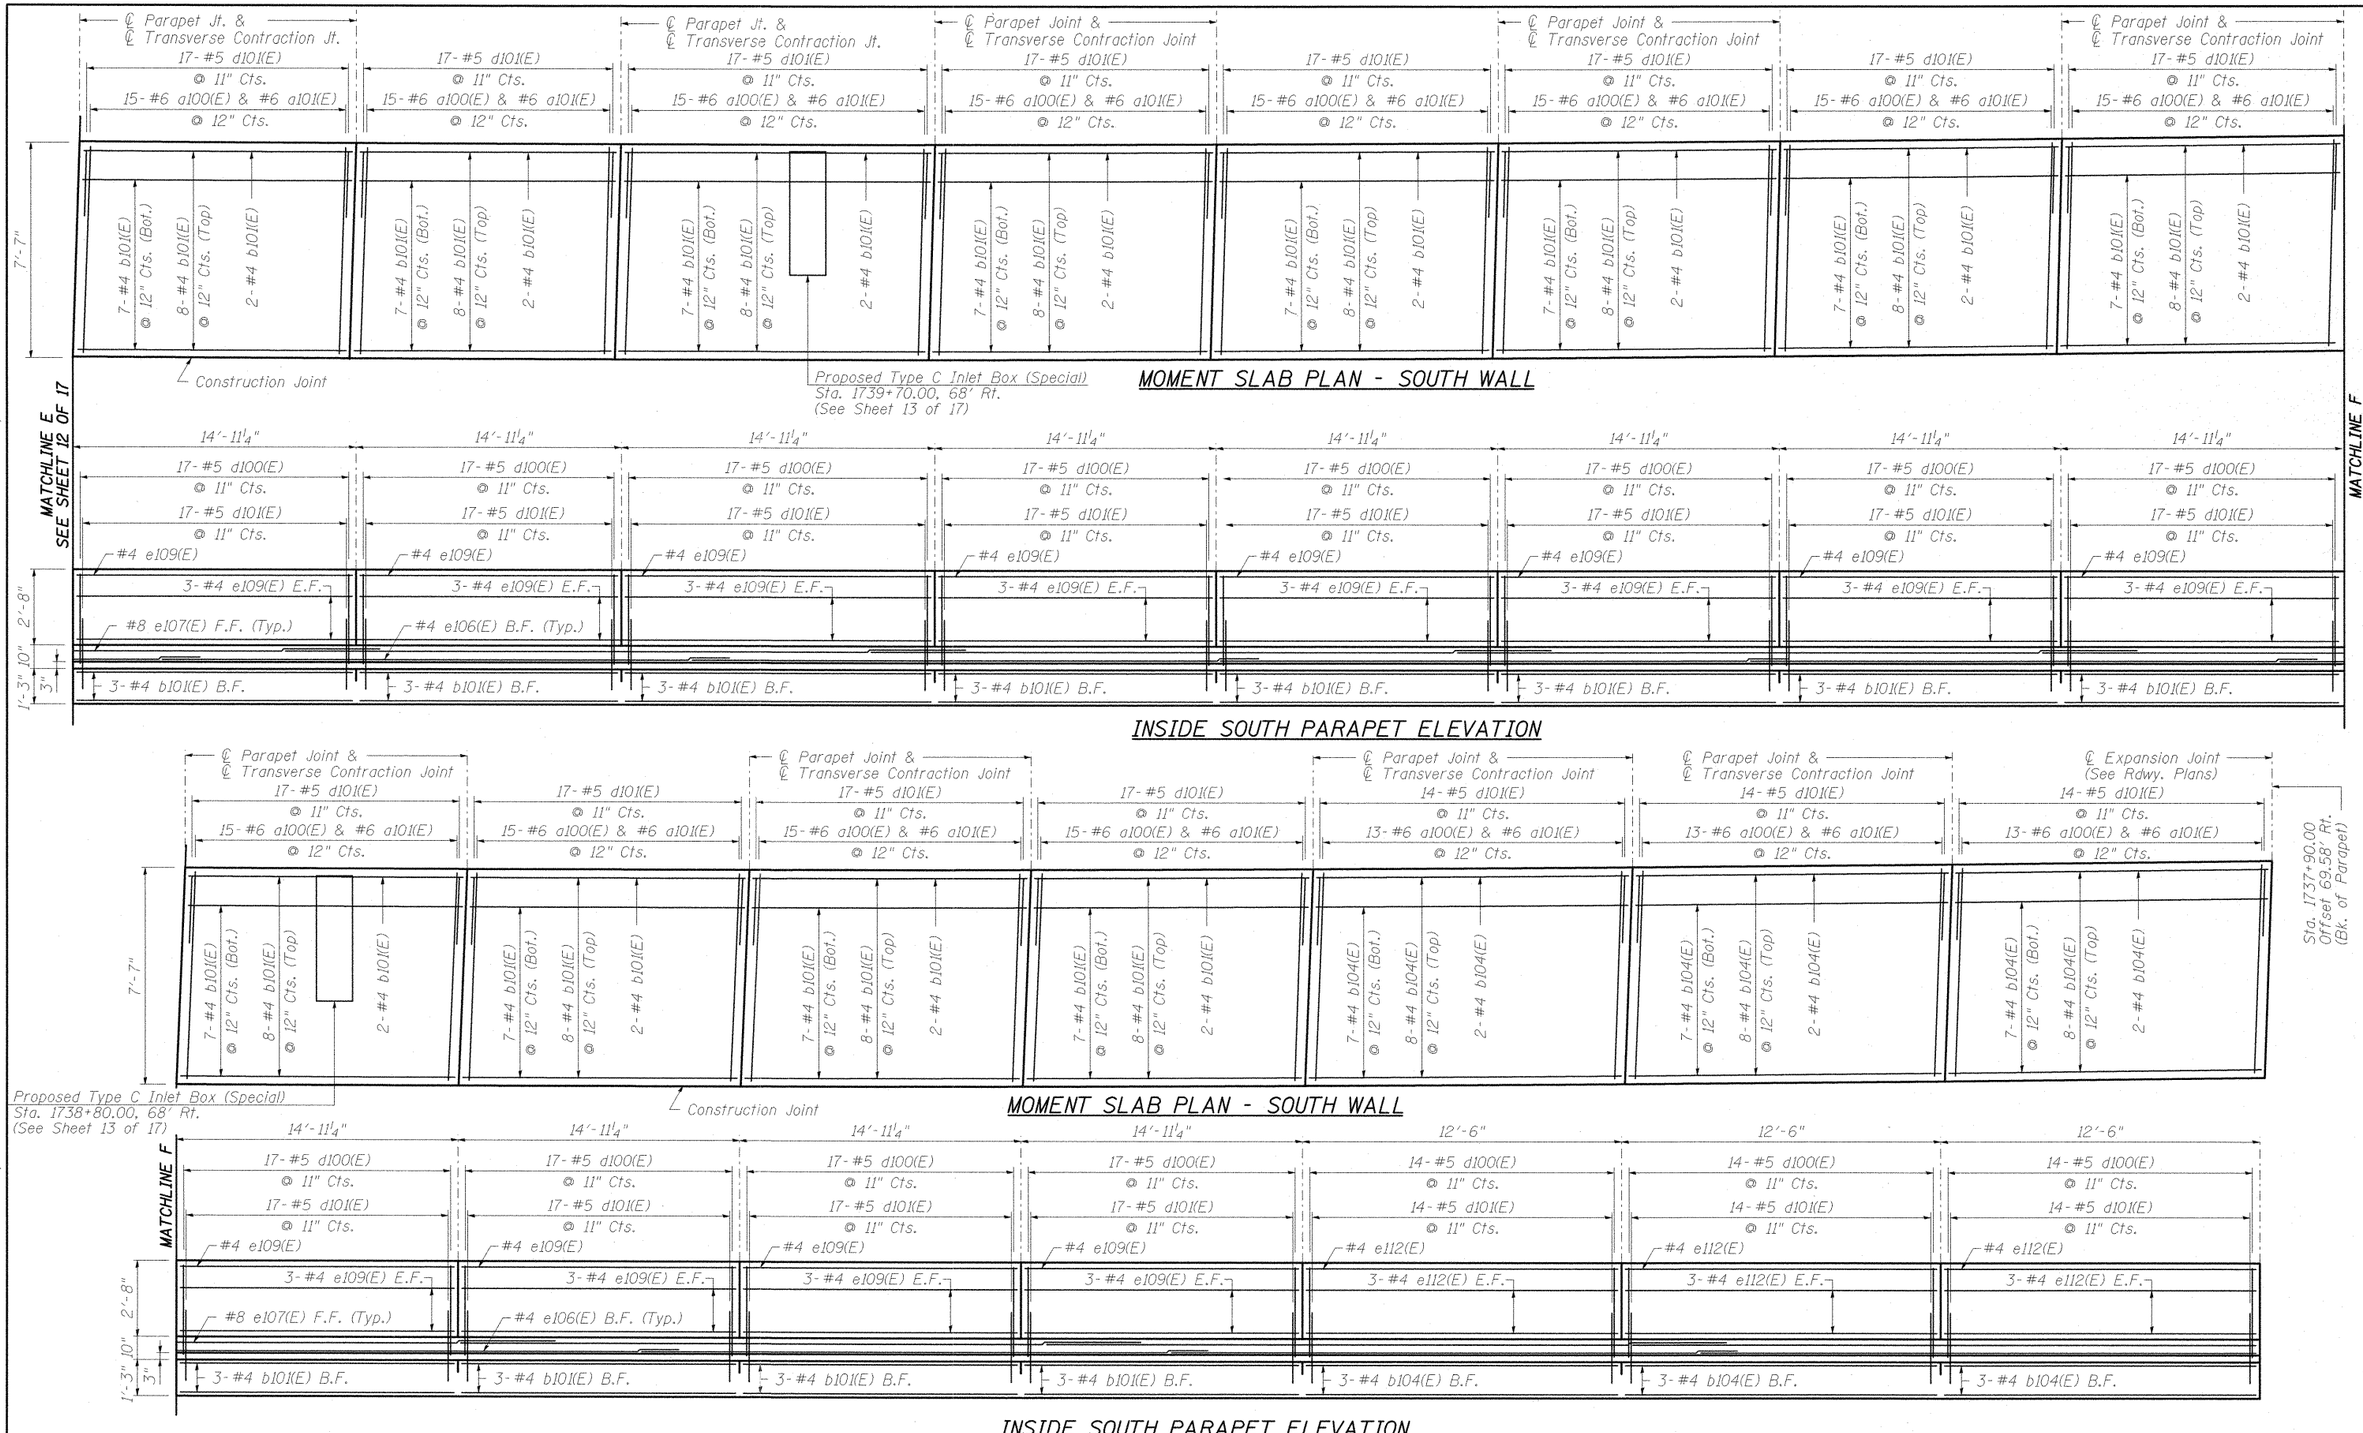

* See Sheet 9 of 17 for notes.

CMT
CRAWFORD MURPHY & TILLY, INC.
CONSULTING ENGINEERS
SPRINGFIELD, IL ■ AURORA, IL ■ ST. LOUIS, MO
ROCKFORD, IL ■ PEORIA, IL ■ CHICAGO, IL

FILE NAME = L:\IDOT\ 070603\Draw\CADD_Sheets\ STRUCTURAL PLANS\MSE WALLS\ 100-W001\ 100W001-98859-012-S_Parapet_Elev.dgn	USER NAME = Gary Davis	DESIGNED - JMW	REVISED -
		CHECKED - REB	REVISED -
	PLOT SCALE = 1.0000 ' / IN.	DRAWN - AJK	REVISED -
	PLOT DATE = 1/10/2012	CHECKED - REB	REVISED -

STATE OF ILLINOIS
DEPARTMENT OF TRANSPORTATION

JOINT AND REINFORCING DETAILS
STRUCTURE NO. 100-W001
SHEET NO. 12 OF 17 SHEETS

F.A.P. RTE.	SECTION	COUNTY	TOTAL SHEETS	SHEET NO.
331	(1X-1) VB-1, B-1, N-4, R-3	WILLIAMSON	367	251
		CONTRACT NO. 98859		
	ILLINOIS FED. AID PROJECT			