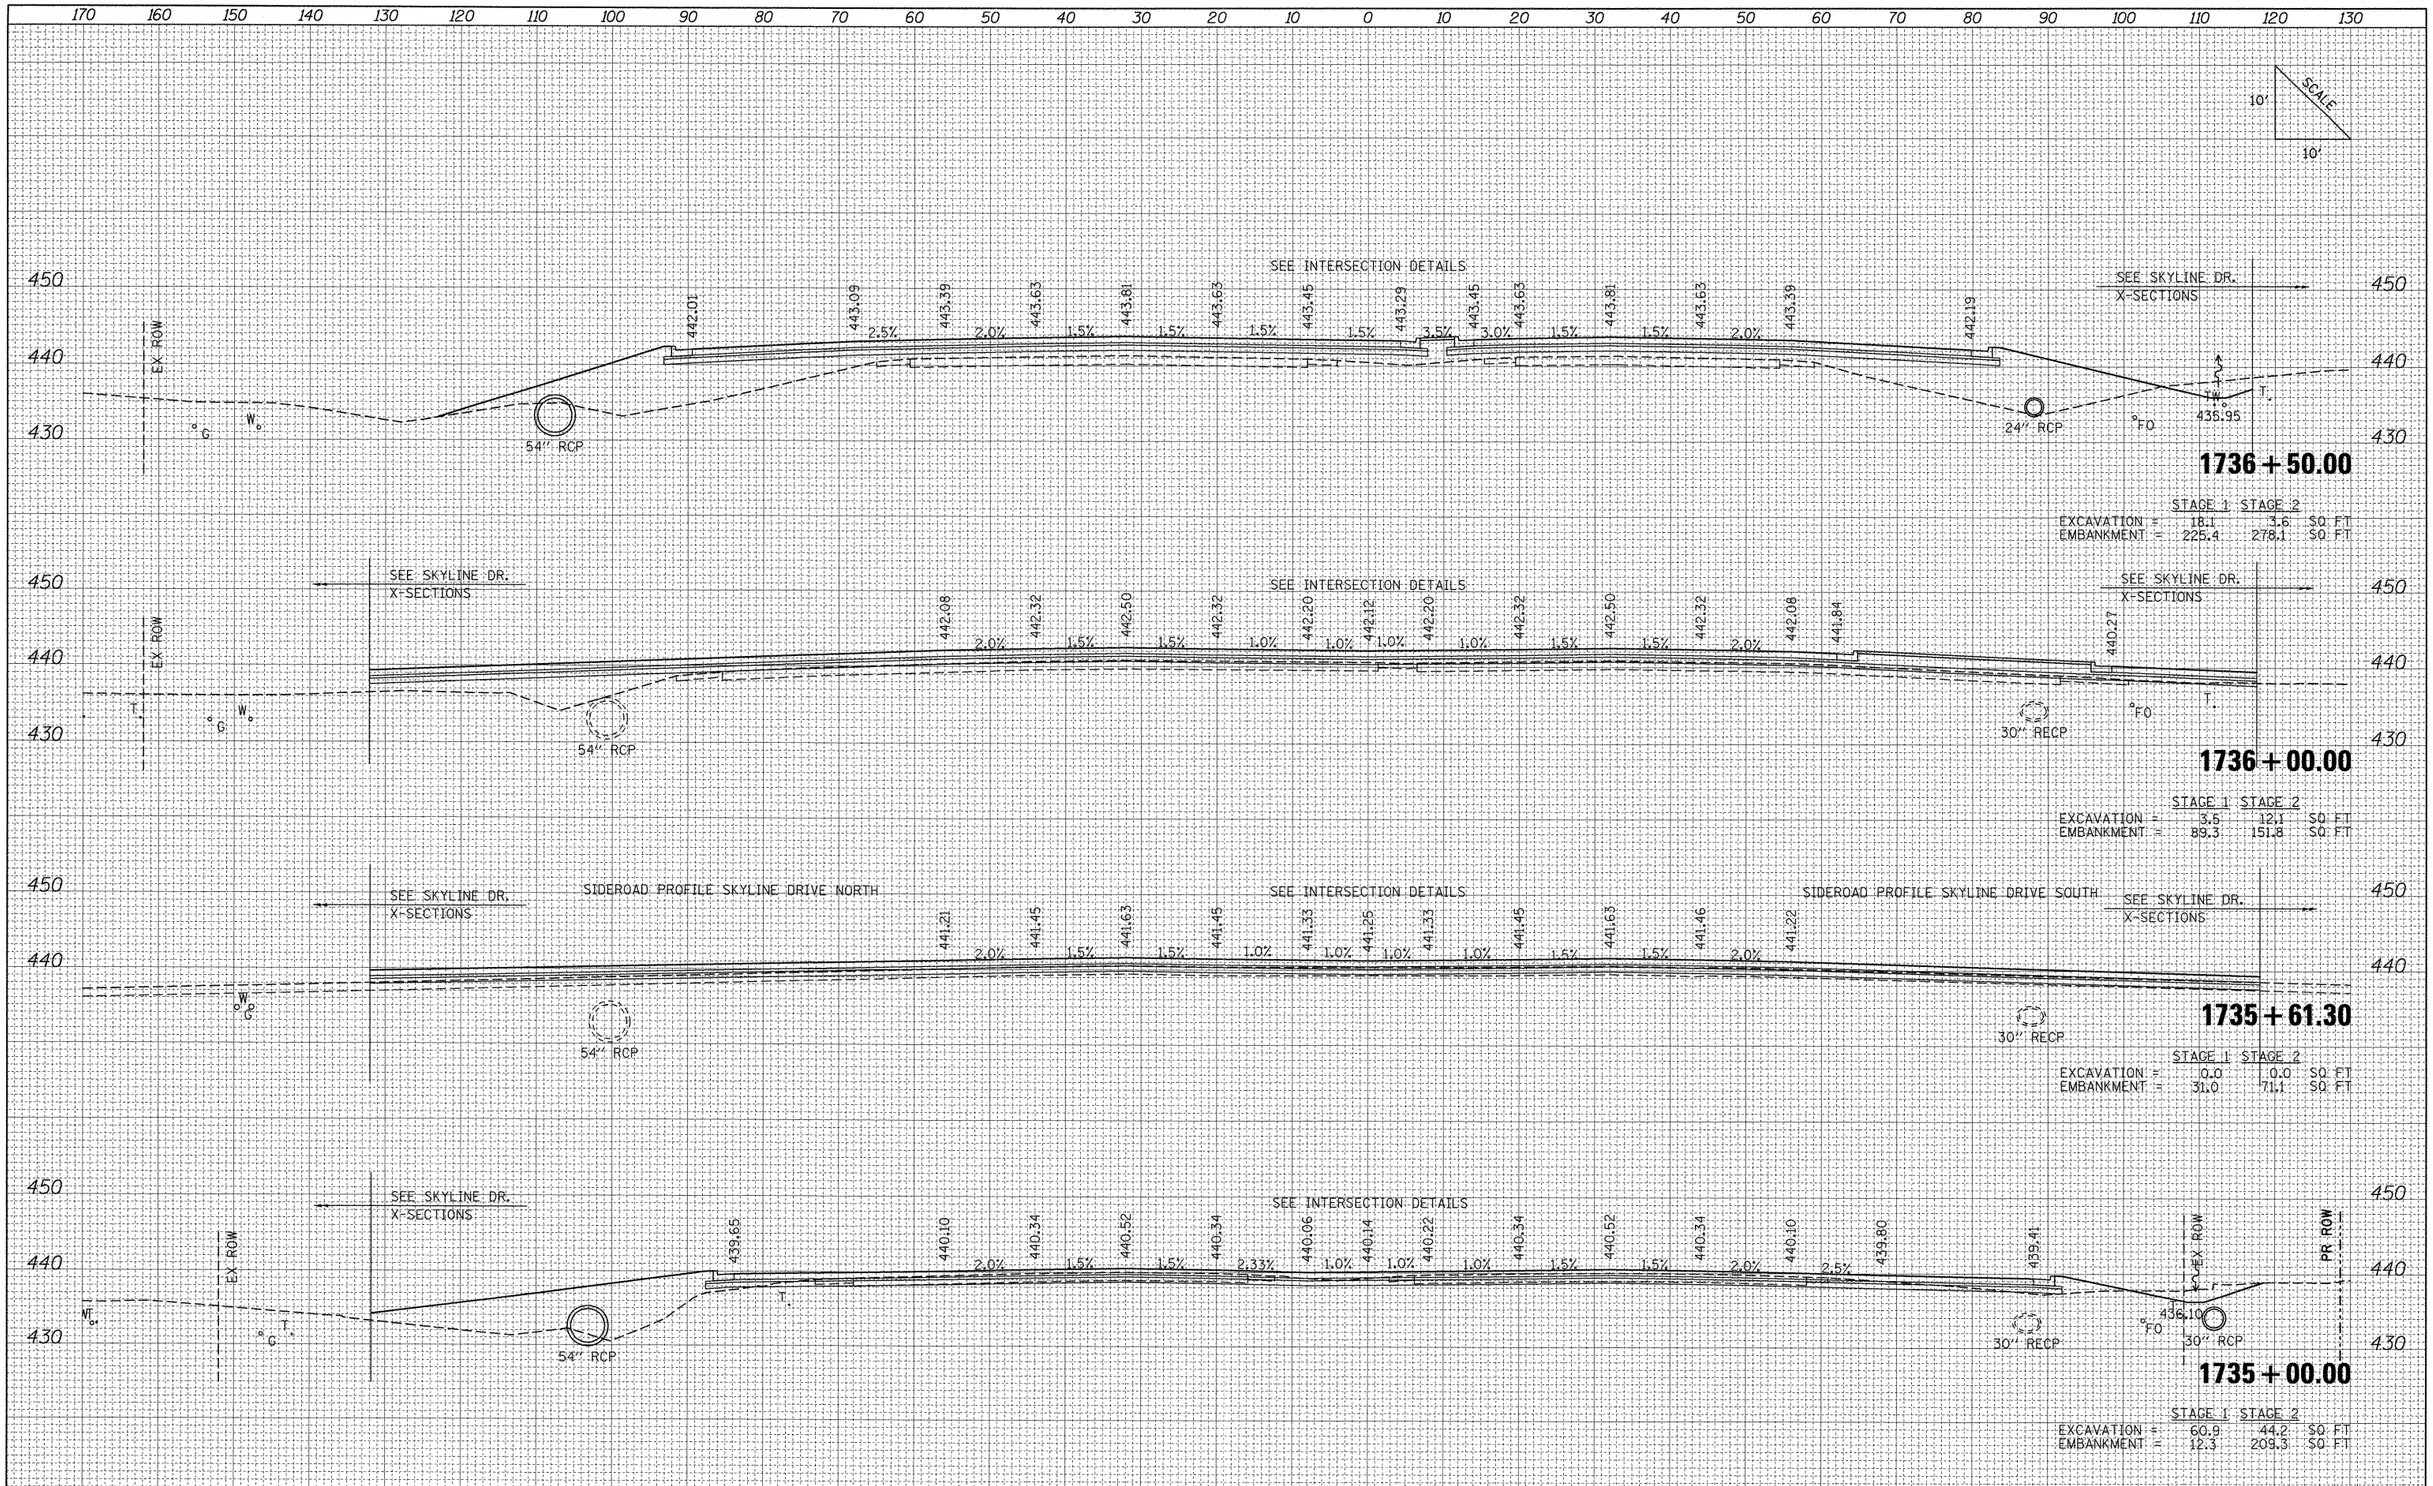

FILE NAME =	USER NAME = OpenH&B Springfield	DESIGNED -	REVISED -
L:\IDOT\0906603\Draw\CADD_Sheets\D98859-sht-pILI3.dgn		DRAWN -	REVISED -
	PLOT SCALE = 10.0000 ' / IN.	CHECKED -	REVISED -
	PLOT DATE = 12/13/2011	DATE - 12/9/11	REVISED -

STATE OF ILLINOIS
DEPARTMENT OF TRANSPORTATION

PROPOSED CROSS SECTIONS
IL ROUTE 13

SCALE: | SHEET NO. OF SHEETS | STA. TO STA.

F.A. RTE.	SECTION	COUNTY	TOTAL SHEETS	SHEET NO.
331	(1X-1) VB-1, B-1, N-4, R-3	WILLIAMSON	367	310
		CONTRACT NO. 98859		
		ILLINOIS FED. AID PROJECT		