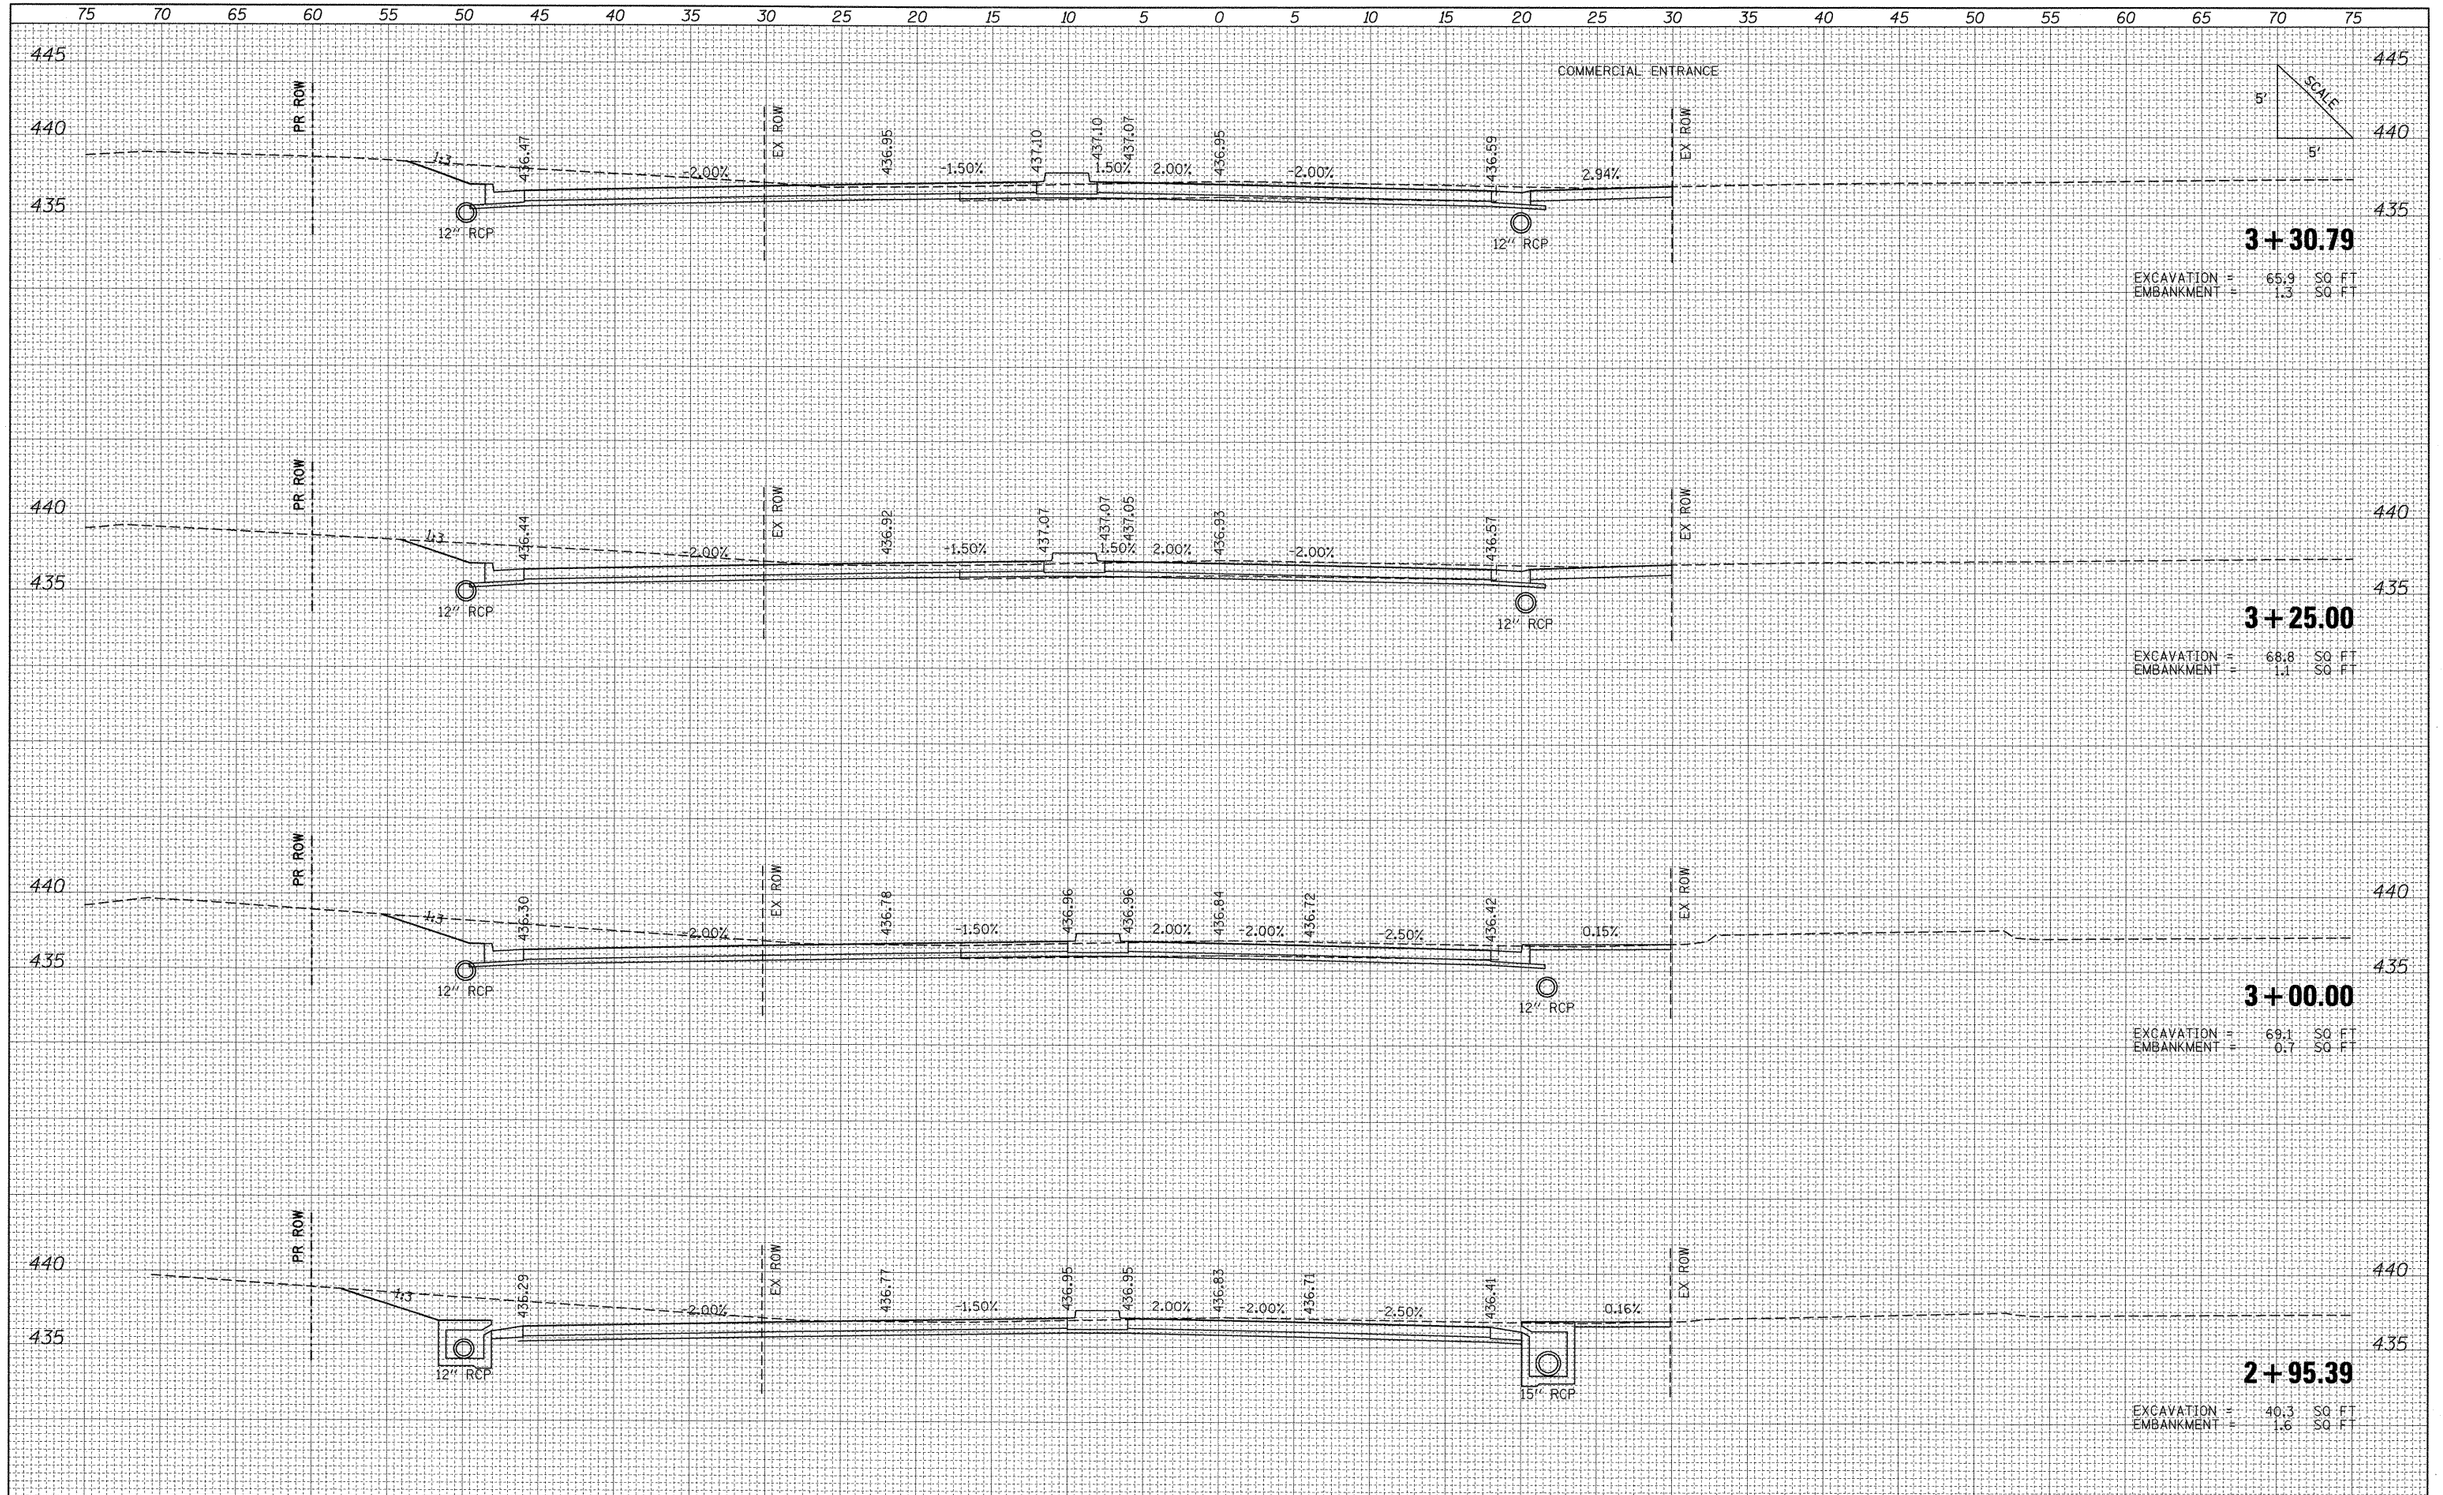

FINAL SURVEY	BY	DATE
SURVEYED		
PLOTTED		
NOTE BOOK TEMPLATE		
AREAS		
NO. AREAS CHECKED		

ORIGINAL SURVEY	BY	DATE
SURVEYED		
PLOTTED		
NOTE BOOK TEMPLATE		
AREAS		
NO. AREAS CHECKED		

FILE NAME = L:\IDOT\0906603\Draw\CADD_Sheets\D998859-sht-xSkylineSouth.dgn	USER NAME = OpenH&B Springfield	DESIGNED -	REVISED -
		DRAWN -	REVISED -
	PLOT SCALE = 5.0000 ' / IN.	CHECKED -	REVISED -
	PLOT DATE = 12/13/2011	DATE - 12/9/11	REVISED -

STATE OF ILLINOIS
DEPARTMENT OF TRANSPORTATION

PROPOSED CROSS SECTIONS
SKYLINE DRIVE SOUTH

SCALE: | SHEET NO. OF SHEETS | STA. 2+95.39 TO STA. 3+30.79

F.A. RTE.	SECTION	COUNTY	TOTAL SHEETS	SHEET NO.
331	(1X-1) VB-1, B-1, N-4, R-3	WILLIAMSON	367	341
		CONTRACT NO. 98859		
FED. ROAD DIST. NO.	ILLINOIS	FED. AID PROJECT		