*REF-topo16
*REF-topo17

CONTRACT NO. 60A09

F.A.I. RTE.	SECTION	COUNTY	TOTAL SHEETS	SHEET NO.
I-57	2005-038 I	WILL	58	14
STA. 323+00		TO STA.353+00		
FED. ROAD DIST. NO.	ILLINOIS	FED. AID PROJECT		

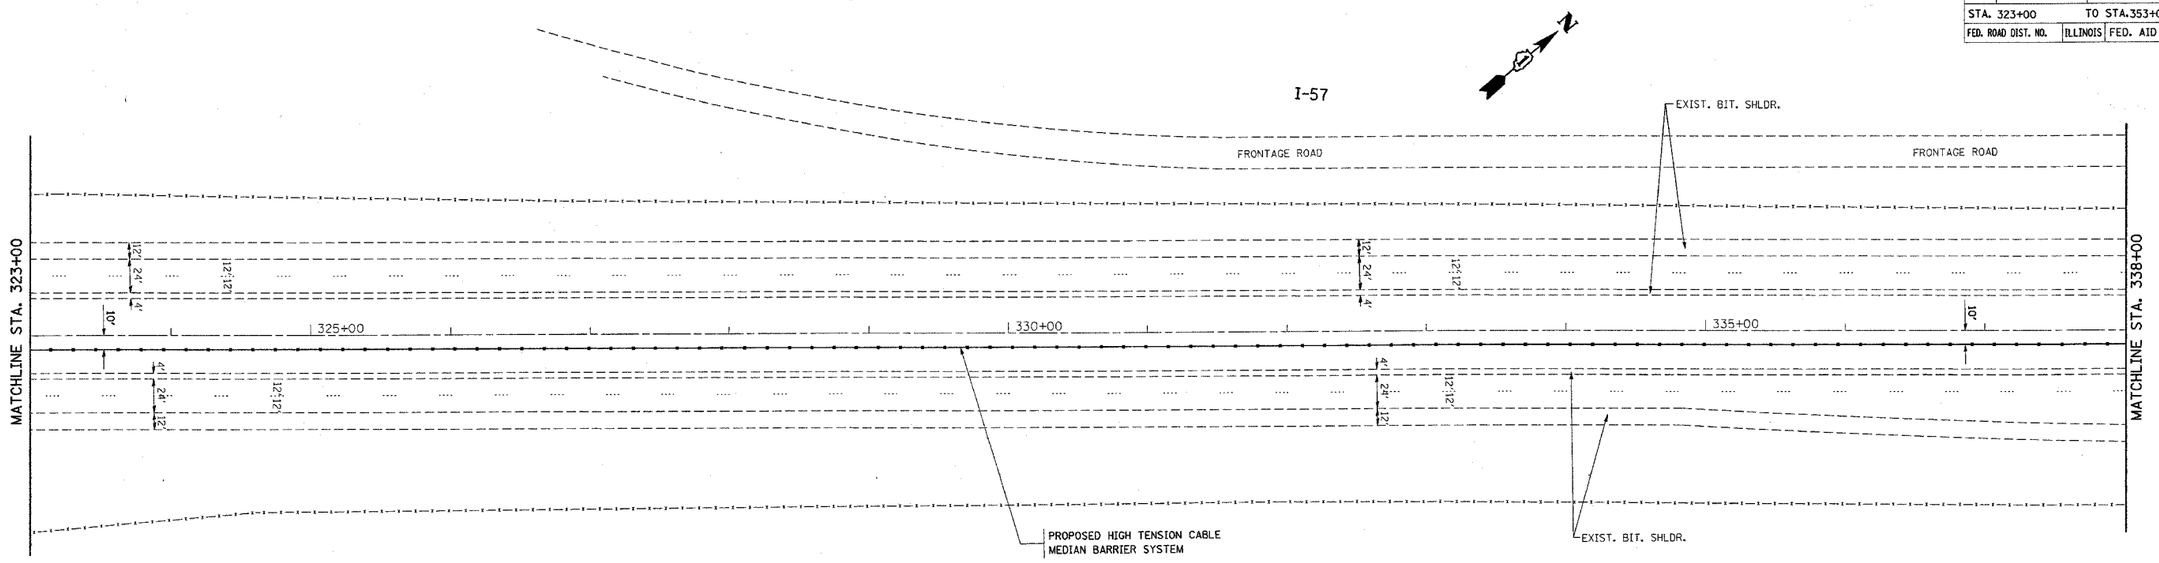

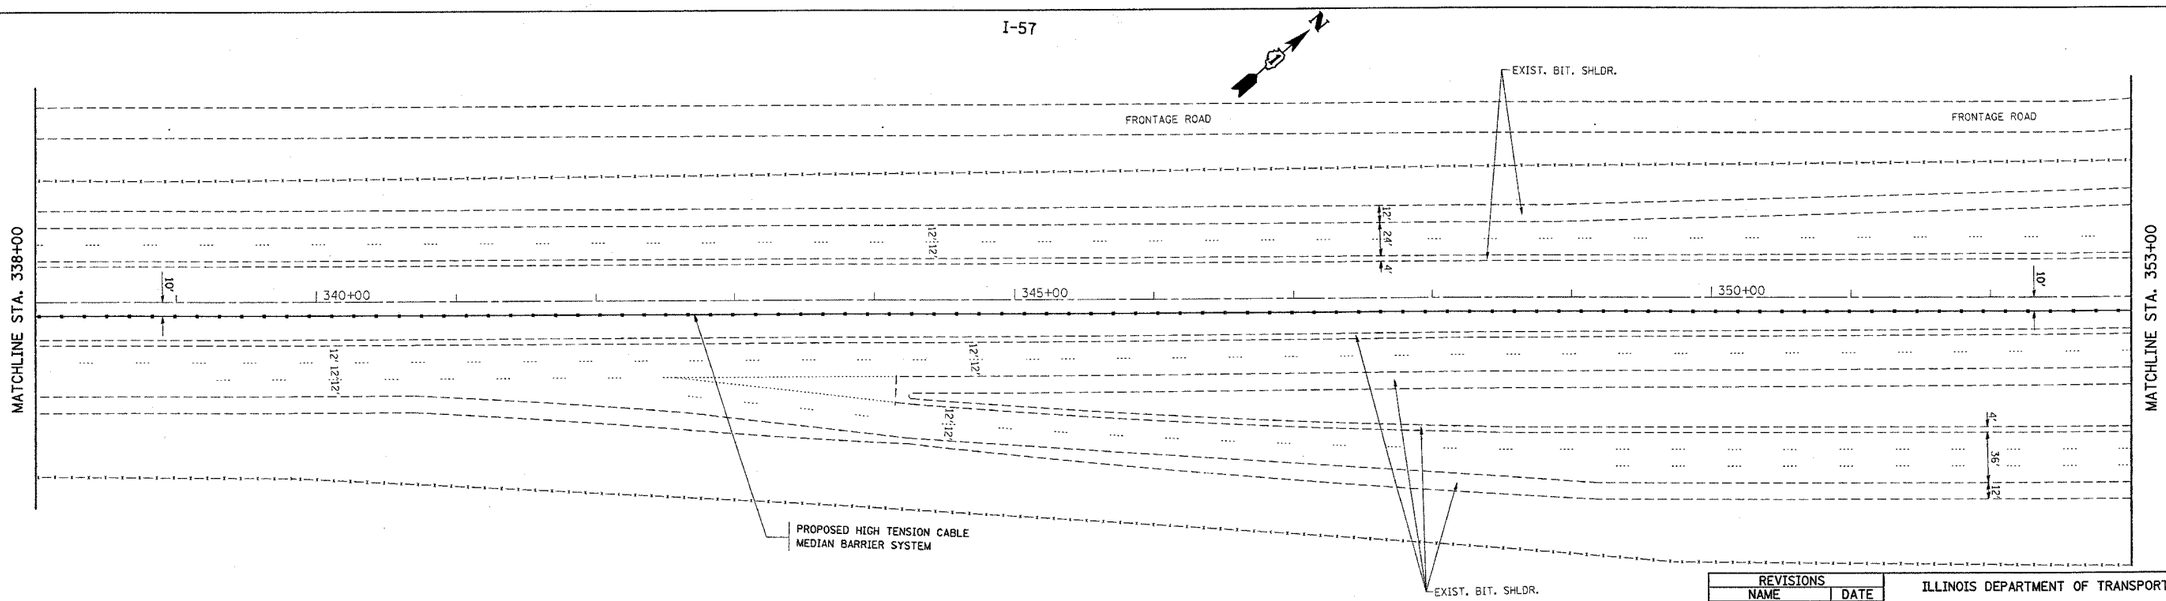

REVISIONS	
NAME	DATE

ILLINOIS DEPARTMENT OF TRANSPORTATION

I-57 (I-80 TO COUNTY LINE RD.)
PROPOSED PLAN

SCALE: VERT. 1"=50' HORIZ.
DATE 1/4/2006

DRAWN BY
CHECKED BY

PLOT DATE = 1/4/2006
FILE NAME = a:\Projects\d127005\sh_rdwy_ea.dgn
PLOT SCALE = 50.0000 ' / IN.
USER NAME = lszekrf