*REF-topo18

CONTRACT NO. 60A09

F.A.I. RTE.	SECTION	COUNTY	TOTAL SHEETS	SHEET NO.
I-57	2005-038 I	WILL	58	15
STA. 353+00		TO STA.368+00		
FED. ROAD DIST. NO.	ILLINOIS	FED. AID PROJECT		

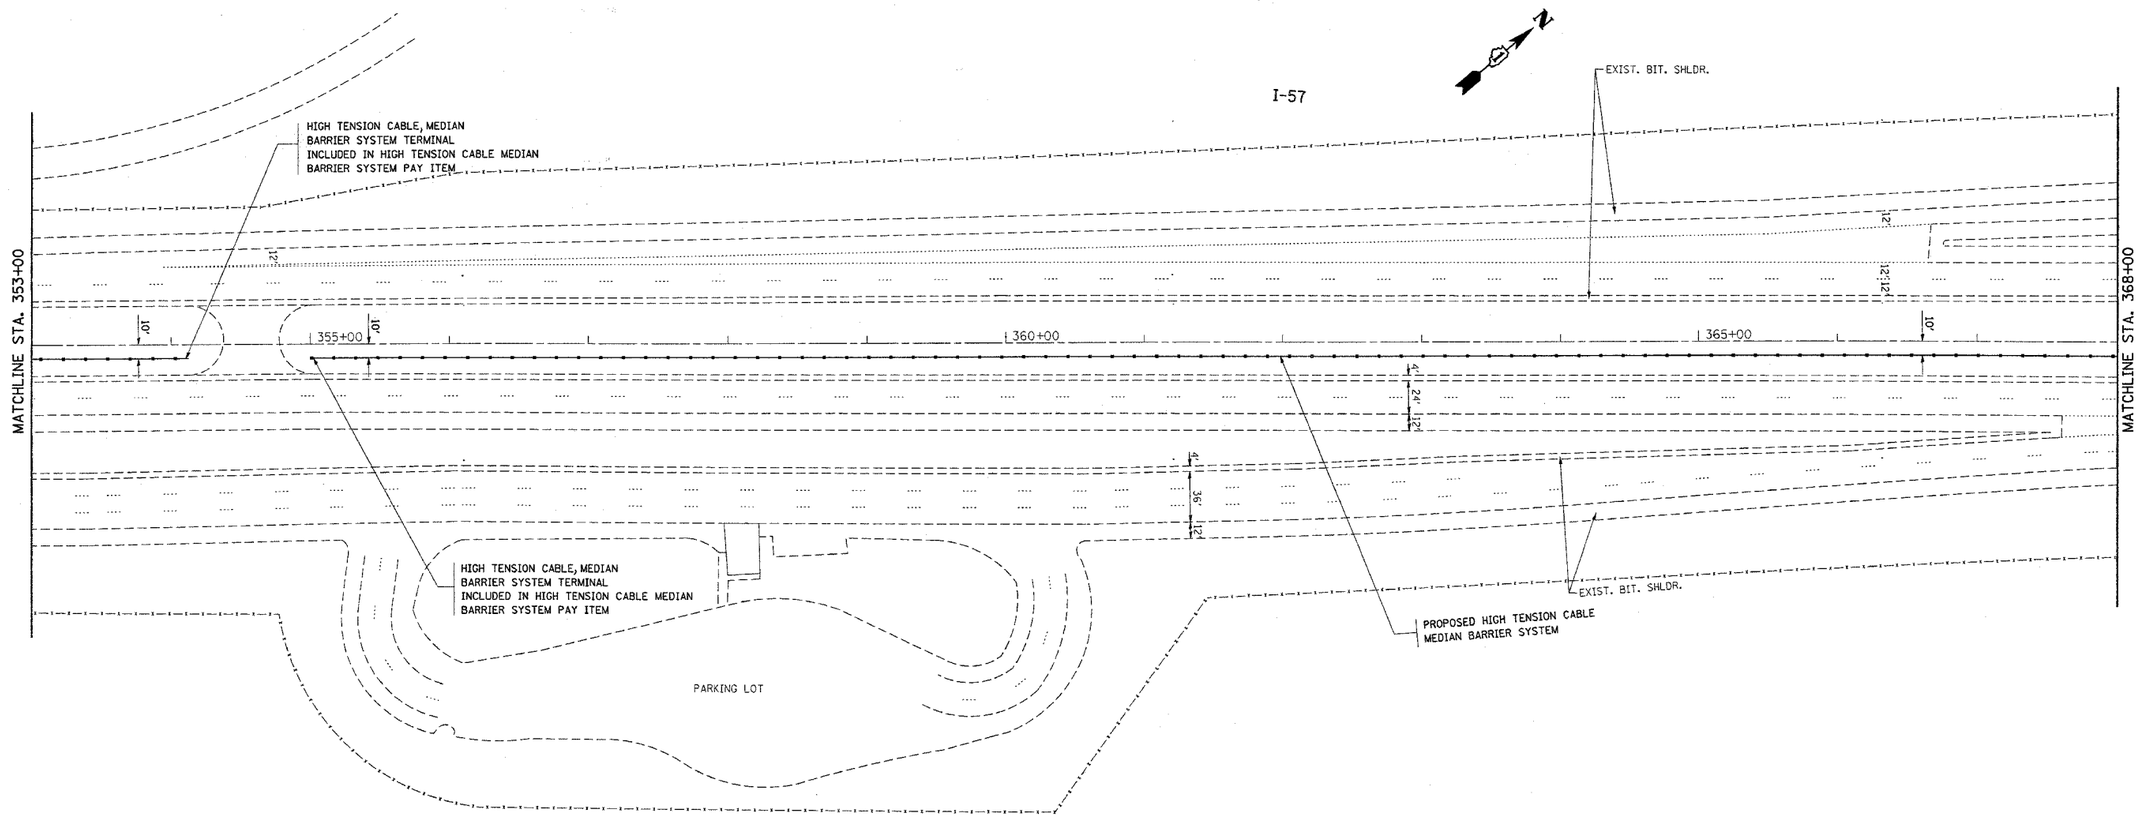

REVISIONS	
NAME	DATE

ILLINOIS DEPARTMENT OF TRANSPORTATION

I-57 (I-80 TO COUNTY LINE RD.) PROPOSED PLAN

SCALE: VERT. HORIZ. 1"=50'

DATE

DRAWN BY

CHECKED BY

PLOT DATE = 1/4/2006
FILE NAME = o:\Projects\d1278085\sh_rdwy_ea.dgn
PLOT SCALE = 50.0000 ' / IN.
USER NAME = lisaekrf