CONTRACT NO. 64969

FAP RTE.	SECTION	COUNTY	TOTAL SHEETS	SHEET NO.
309	16R-2	WHITESIDE	547	43
STA. 1156+00		TO STA. 1162+00		
FED. ROAD DIST. NO. 2	ILLINOIS	FED. AID PROJECT		

NOTES:
1. SEE BISHOP RD. PLAN AND PROFILE SHEET FOR ADDITIONAL INFORMATION.
2. *SEE TYPICAL SECTIONS FOR SUB-BASE THICKNESS AND LOCATIONS OF GEOTECHNICAL FABRIC FOR GROUND STABILIZATION.

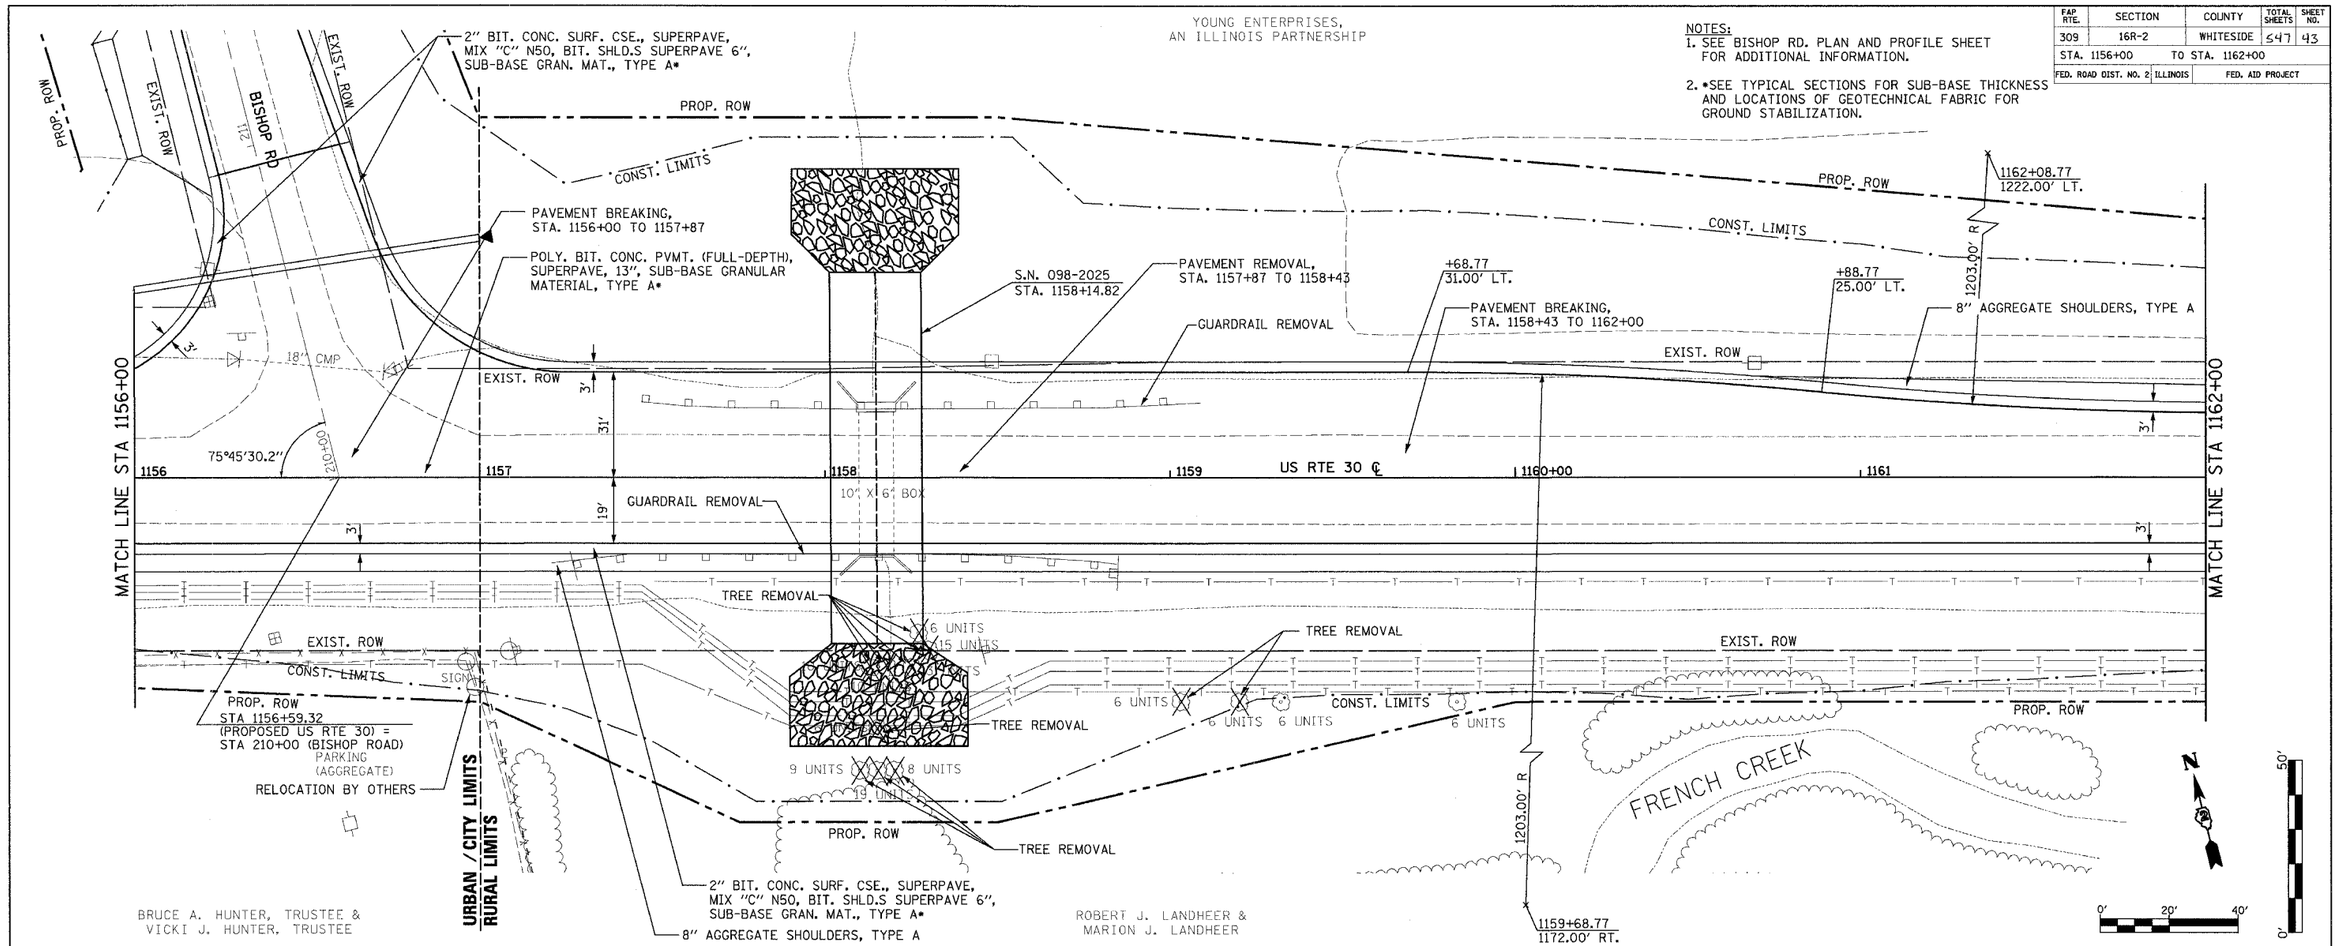

NOTE: THE LOCATIONS OF EXISTING UTILITIES AS SHOWN ON THE PLANS ARE BASED ON THE BEST INFORMATION AVAILABLE, BUT THEY ARE NOT GUARANTEED. IT SHALL BE THE CONTRACTOR'S RESPONSIBILITY TO ASCERTAIN THEIR EXACT LOCATION FROM THE UTILITY COMPANIES AND BY FIELD INSPECTION.

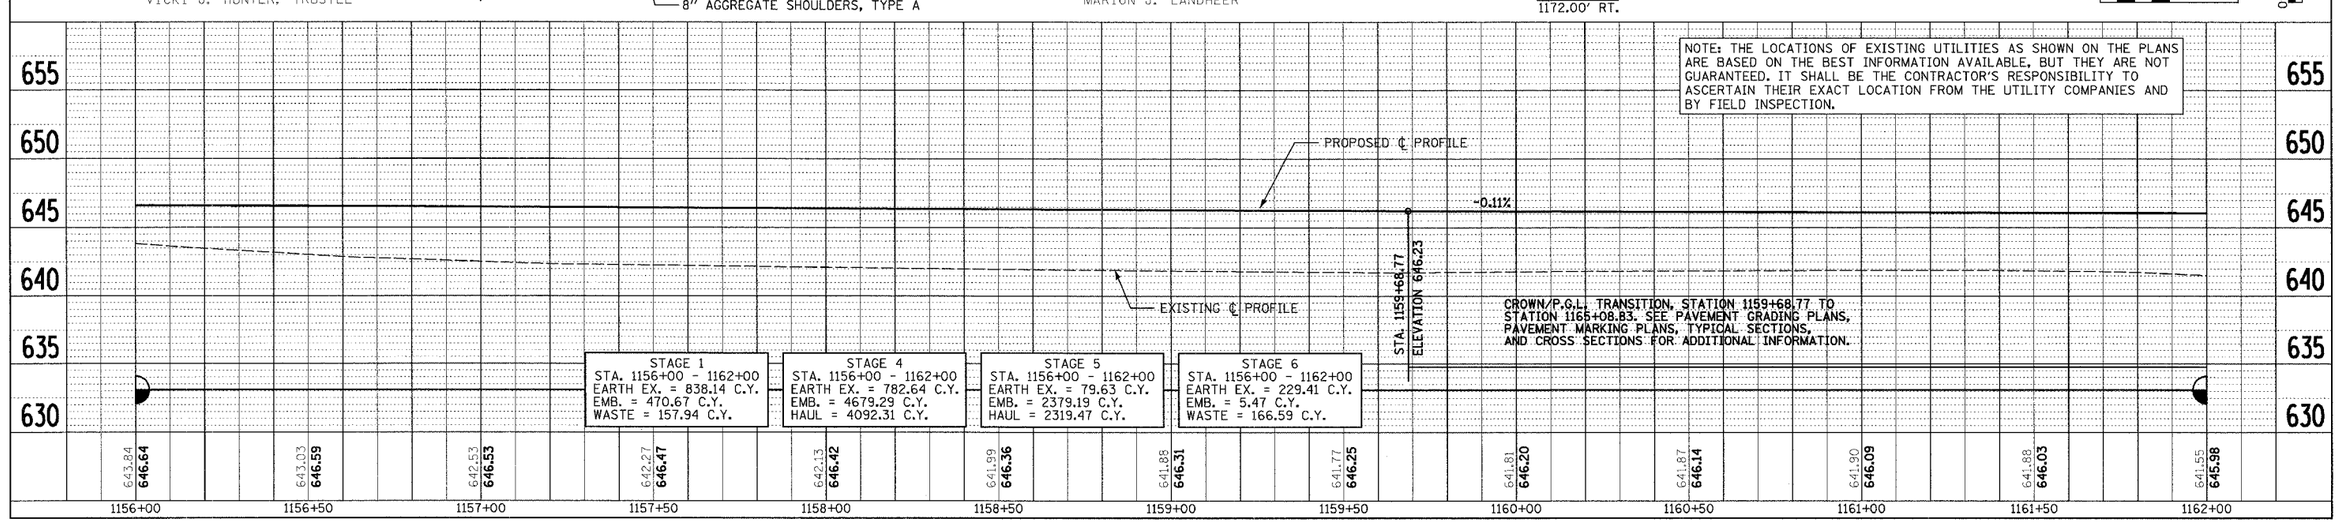

STAGE 1	STAGE 4	STAGE 5	STAGE 6
STA. 1156+00 - 1162+00	STA. 1156+00 - 1162+00	STA. 1156+00 - 1162+00	STA. 1156+00 - 1162+00
EARTH EX. = 838.14 C.Y.	EARTH EX. = 782.64 C.Y.	EARTH EX. = 79.63 C.Y.	EARTH EX. = 229.41 C.Y.
EMB. = 470.67 C.Y.	EMB. = 4679.29 C.Y.	EMB. = 2379.19 C.Y.	EMB. = 5.47 C.Y.
WASTE = 157.94 C.Y.	HAUL = 4092.31 C.Y.	HAUL = 2319.47 C.Y.	WASTE = 166.59 C.Y.

PLAN: SURVEYED ___ PLOTTED ___ ALIGNMENT CHECKED ___ PLAN ALTERED ___ CADD FILE NAME ___ NOTE BOOK ___ NO. ___ BY ___ DATE ___

PROFILE: SURVEYED ___ PLOTTED ___ GRADES CHECKED ___ PROFILE ALTERED ___ STRUCTURE NOTATIONS CHKD ___ NOTE BOOK ___ NO. ___ BY ___ DATE ___

DATE-TIME
DGN-SPEC
*REF
*REF
*REF
*REF

PLAN AND PROFILE (US RTE 30)

DESIGNFILE.dgn 12/12/2006 7:47:55 AM