CONTRACT NO. 64969

F.A.P RTE.	SECTION	COUNTY	TOTAL SHEETS	SHEET NO.
309	16R-2	WHITESIDE	547	377
STA. 1144+25.00		TO STA. 1144+50.00		
FED. ROAD DIST. NO. 2	ILLINOIS	FED. AID PROJECT		

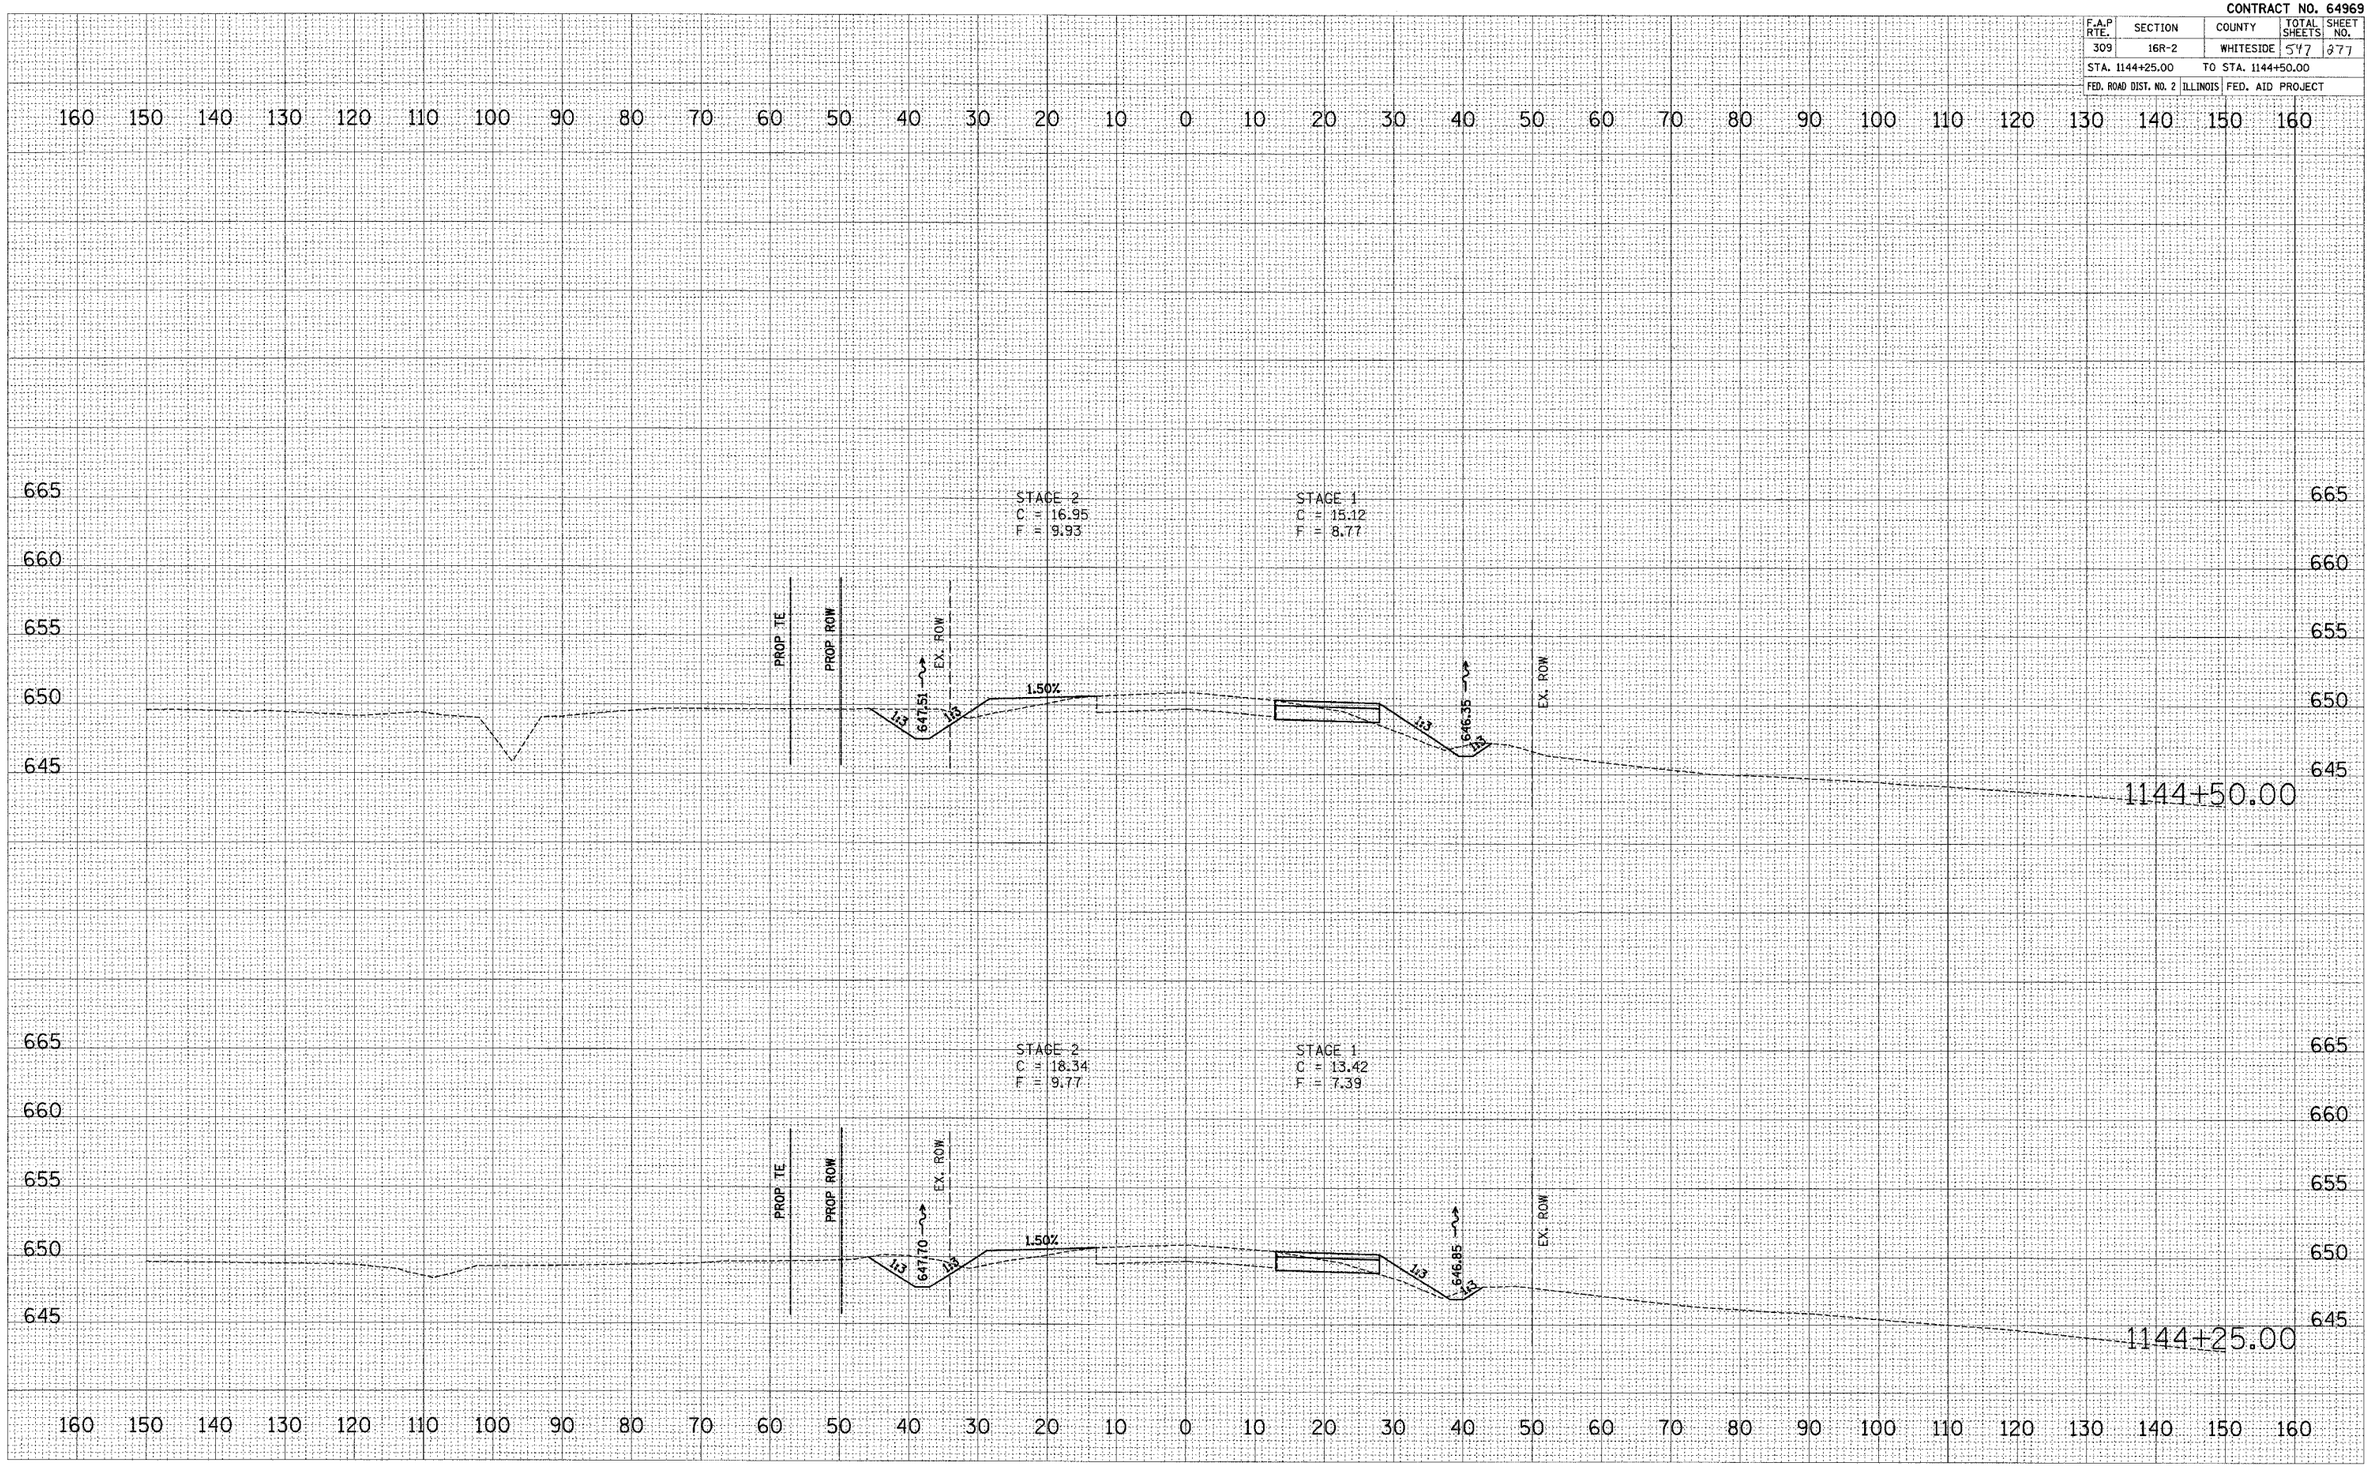

US ROUTE 30 – MAINTENANCE OF TRAFFIC – STAGE 1 & STAGE 2

FINAL SURVEY — NOTE BOOK — NO. — SURVEYED — PLOTTED — TRACED — AREAS — AREAS CHECKED — BY — DATE

ORIGINAL SURVEY — NOTE BOOK — NO. — SURVEYED — PLOTTED — TRACED — AREAS — AREAS CHECKED — BY — DATE

PLOT DATE = $DATE$
FILE NAME = $FILEL$
PLOT SCALE = $SCALE$
USER NAME = $USER$

tscsect2.dgn 12/19/2005 8:32:47 AM