CONTRACT NO. 64969

IT SHALL BE THE CONTRACTOR'S RESPONSIBILITY TO ASCERTAIN THE LOCATIONS OF EXISTING WATER MAINS, GAS MAINS, SEWERS, ELECTRIC POWER LINES, TELEPHONE LINES AND OTHER UTILITIES FROM THE UTILITY COMPANIES AND BY FIELD INSPECTION.

F.A.P RTE.	SECTION	COUNTY	TOTAL SHEETS	SHEET NO.
309	16R-2	WHITESIDE	547	525
STA. 1170+50.00	TO STA. 1170+75.00			
FED. ROAD DIST. NO. 2	ILLINOIS	FED. AID PROJECT		

FINAL SURVEY: SURVEYED / PLOTTED / NOTE BOOK / MD — BY / DATE / TOPO / TEMPLATE / AREAS / AREAS CHECKED

ORIGINAL SURVEY: SURVEYED / PLOTTED / NOTE BOOK / SC — BY / DATE / TOPO / TEMPLATE / AREAS / AREAS CHECKED

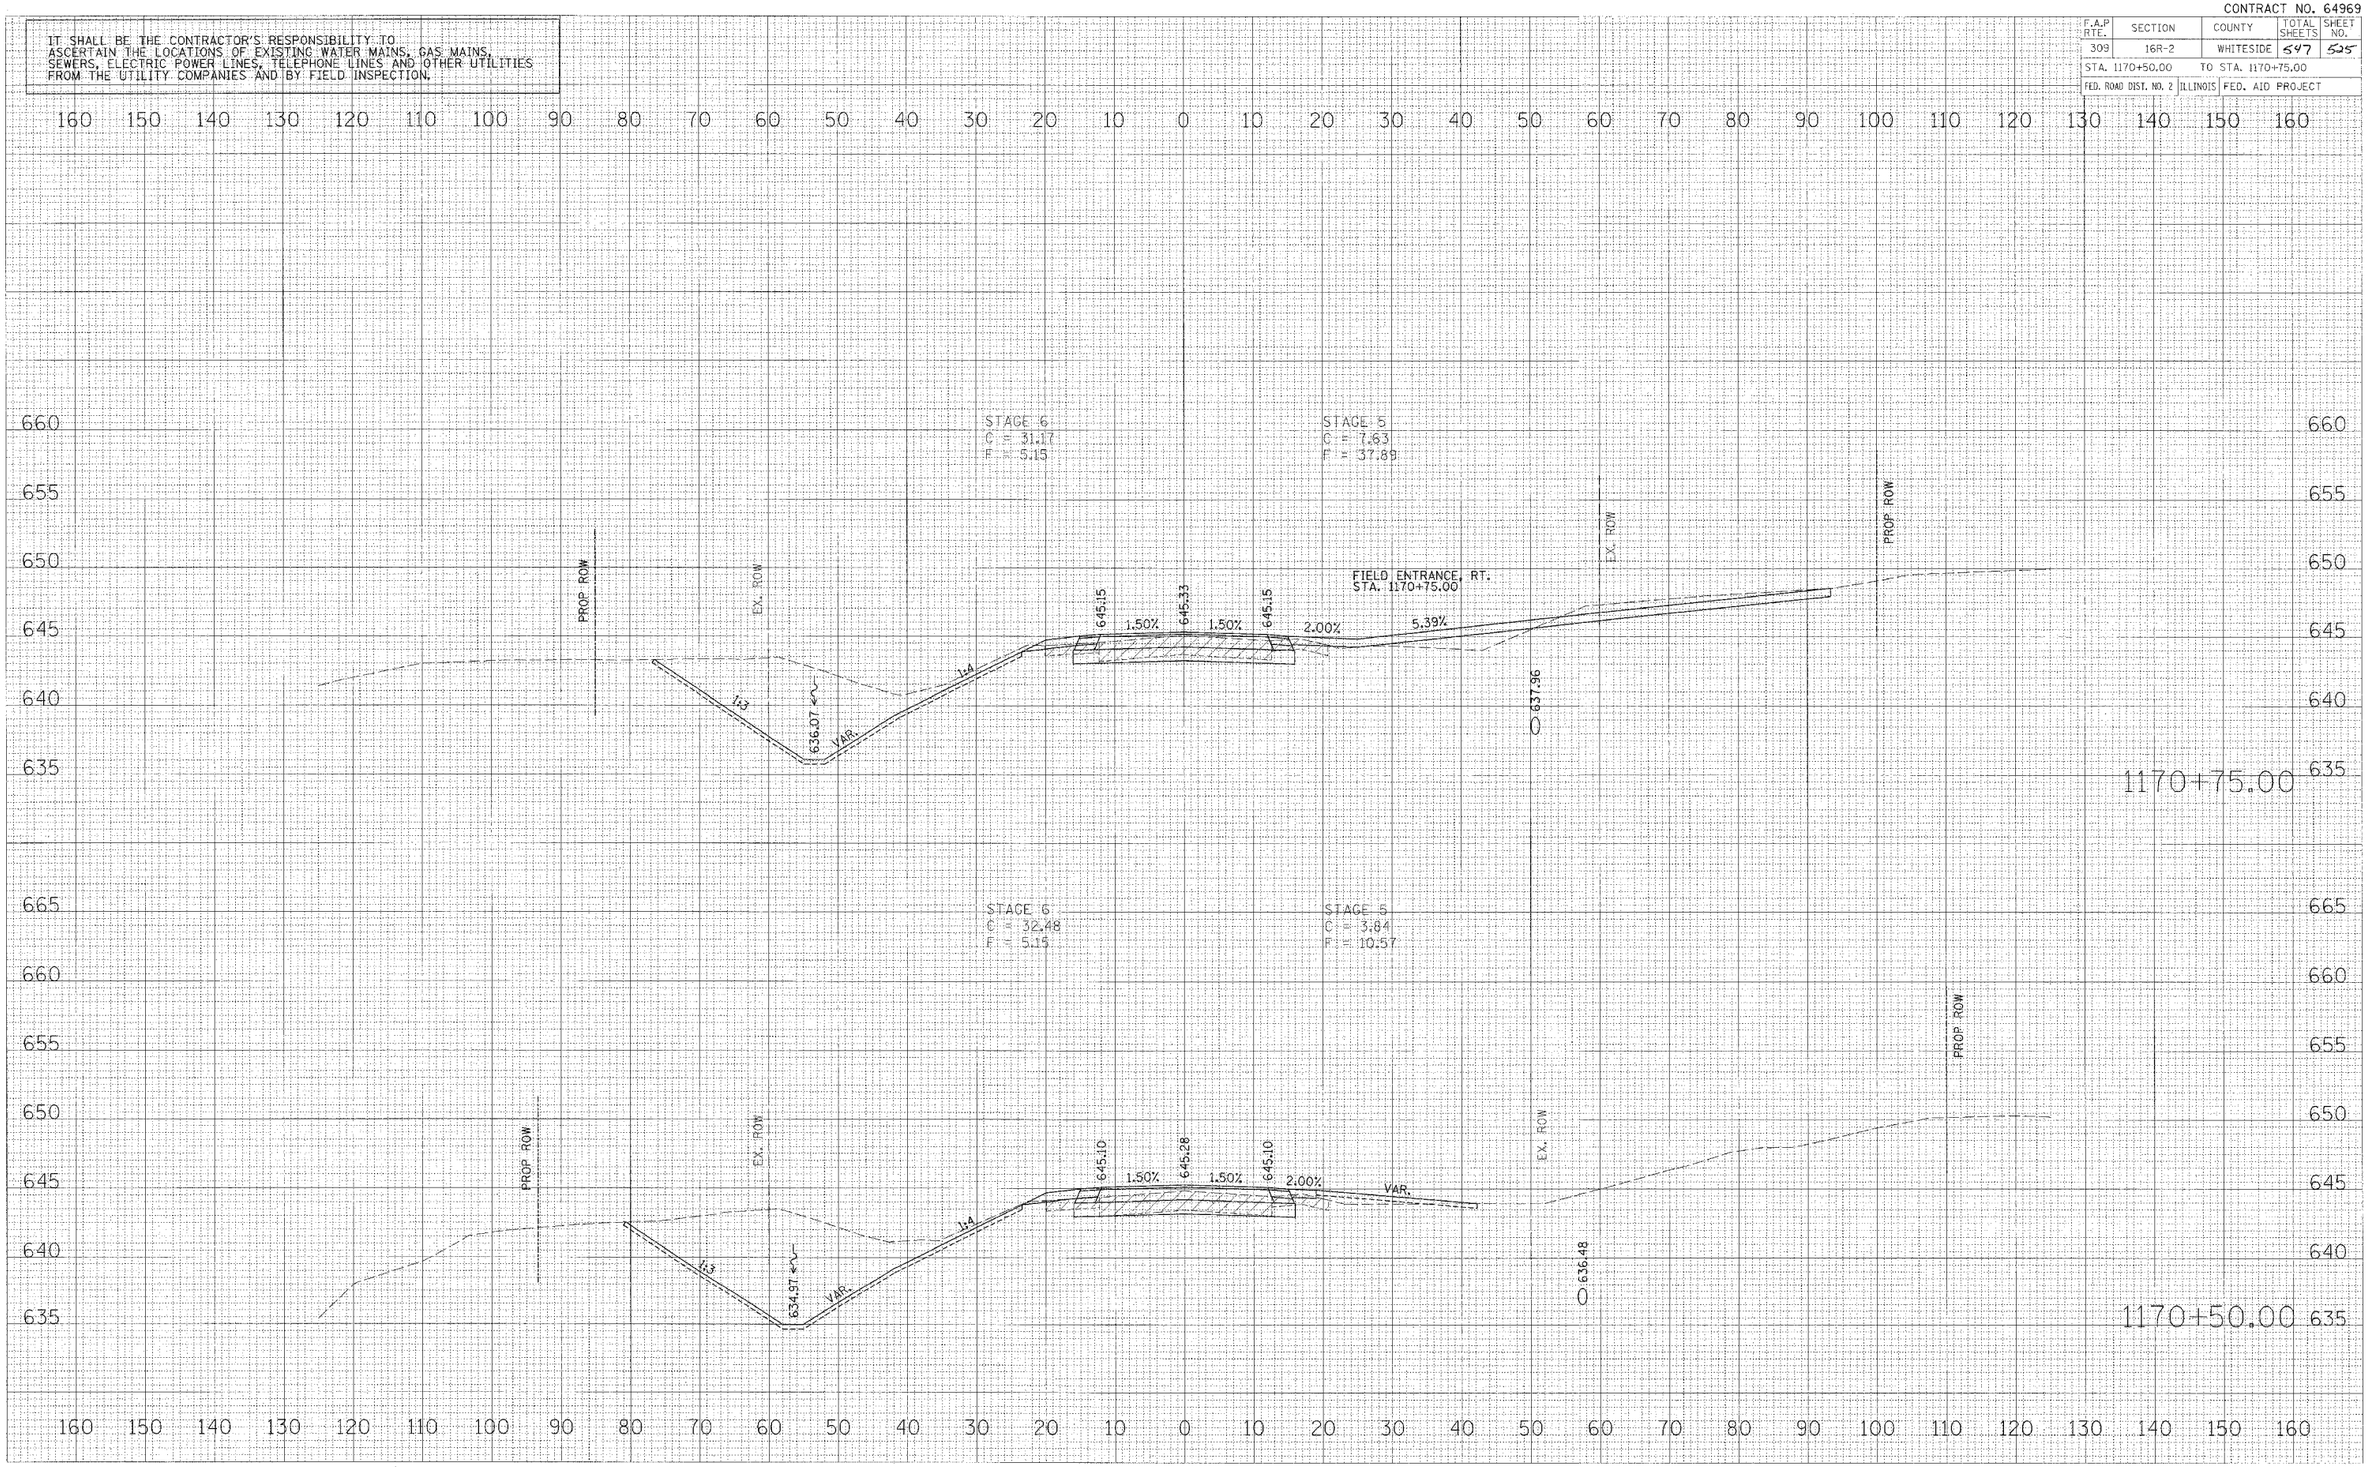

PLOT DATE = $DATE$
FILE NAME = $FILE$
PLOT SCALE = $SCALE$
USER NAME = $USER$

US ROUTE 30

xsections.dgn 12/18/2006 12:41:14 PM