CONTRACT NO. 64A48

F.A.P. RTE.	SECTION	COUNTY	TOTAL SHEETS	SHEET NO.
301	24BR-1	JO DAVIESS	50	31
STA.		TO STA.		
FED. ROAD DIST. NO.	ILLINOIS	FED. AID PROJECT		

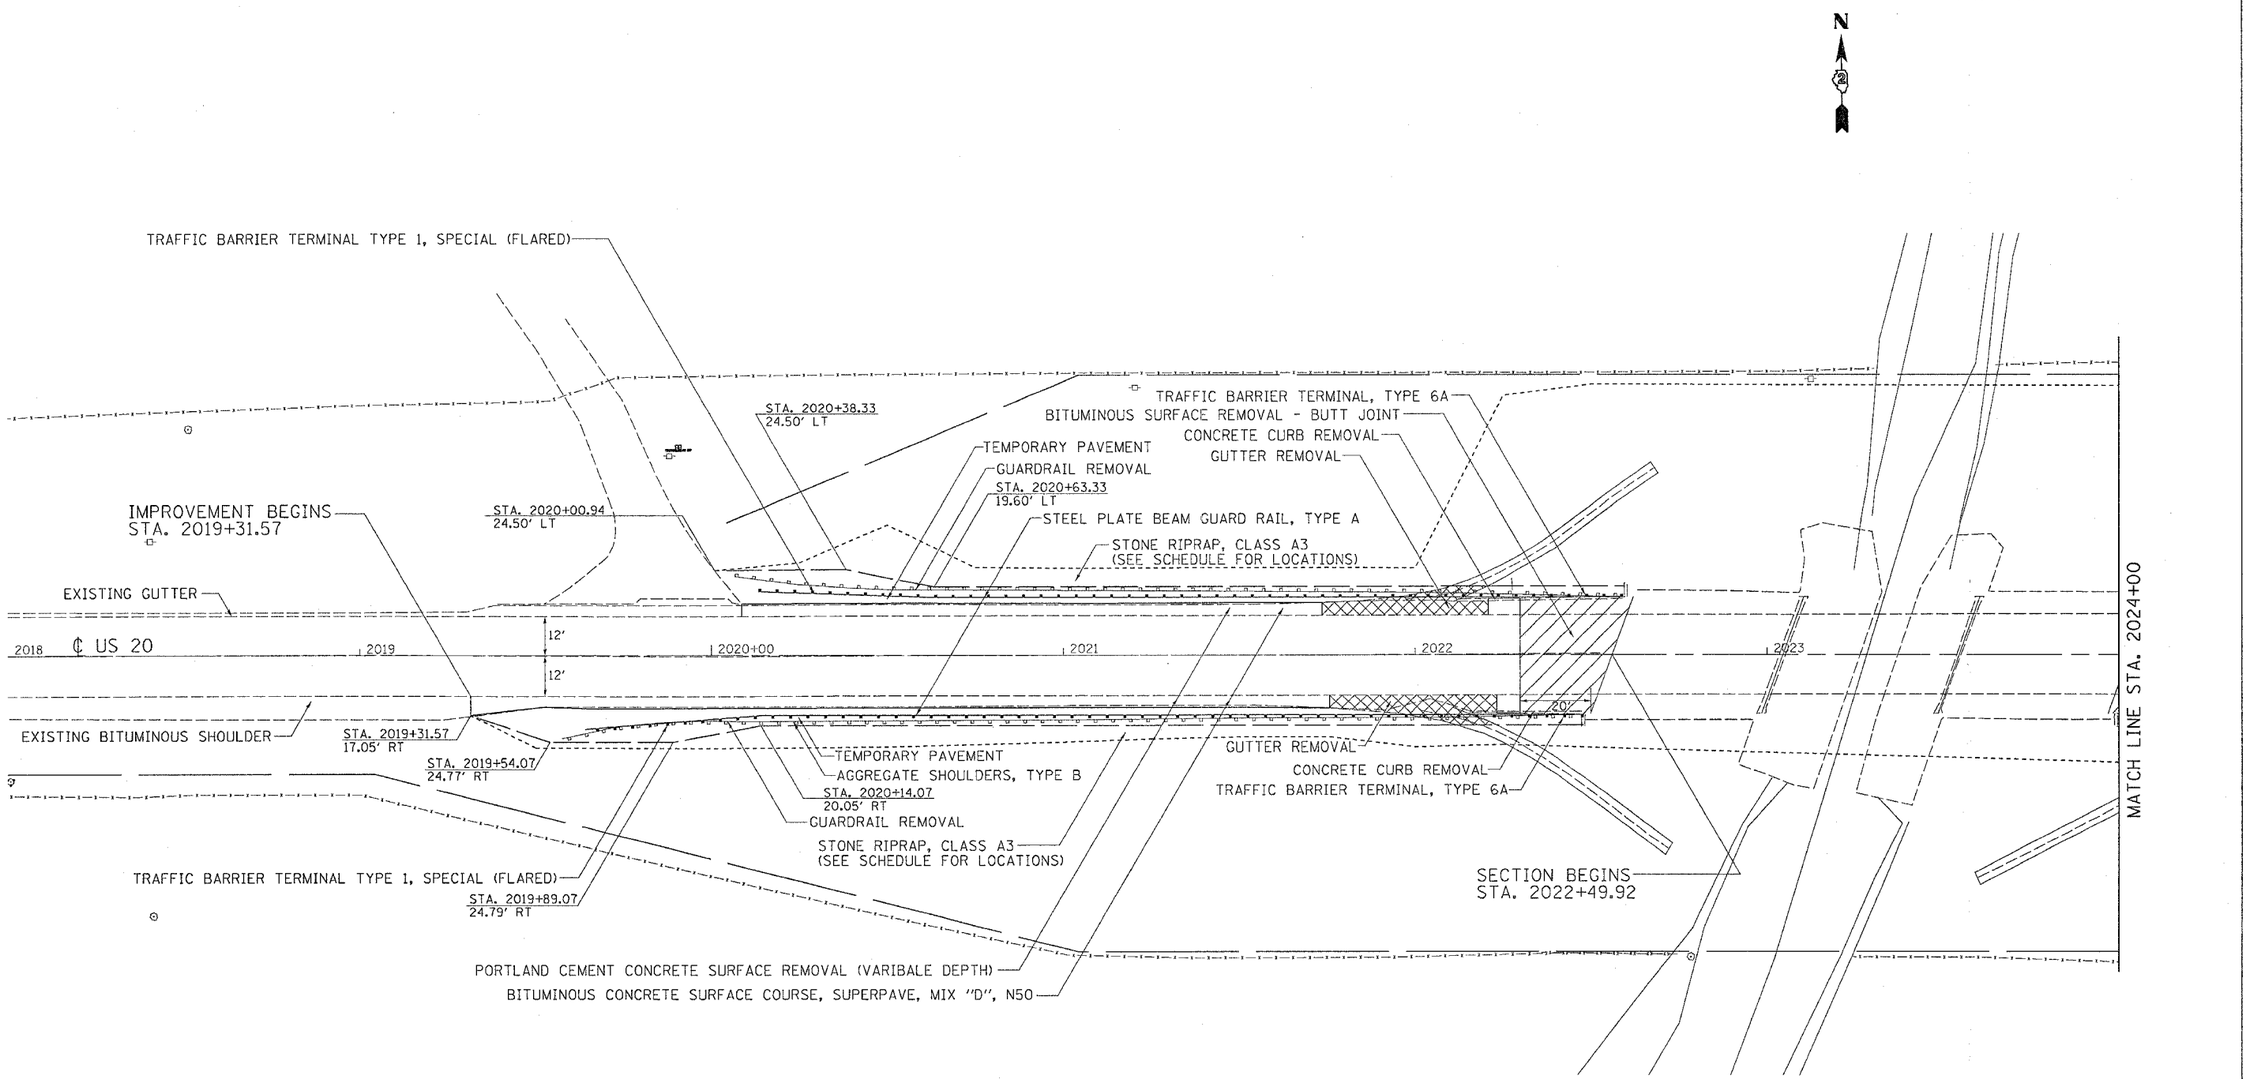

REVISIONS	
NAME	DATE

ILLINOIS DEPARTMENT OF TRANSPORTATION

SCALE: VERT. HORIZ.

DATE

DRAWN BY

CHECKED BY

PLOT DATE = Mon Dec 12 09:33:58 2005
FILE NAME = c:\projects\p200205\d00205pln.dgn
PLOT SCALE = 20.0000 ' / IN.
USER NAME = meglilj