CONTRACT NO. 66407

F.A.I. RTE.	SECTION	COUNTY	TOTAL SHEETS	SHEET NO.
80	32-3HBR-1	GRUNDY	88	11
STA. 113+00	TO STA. 119+00			
FED. ROAD DIST. NO.	ILLINOIS	FED. AID PROJECT		

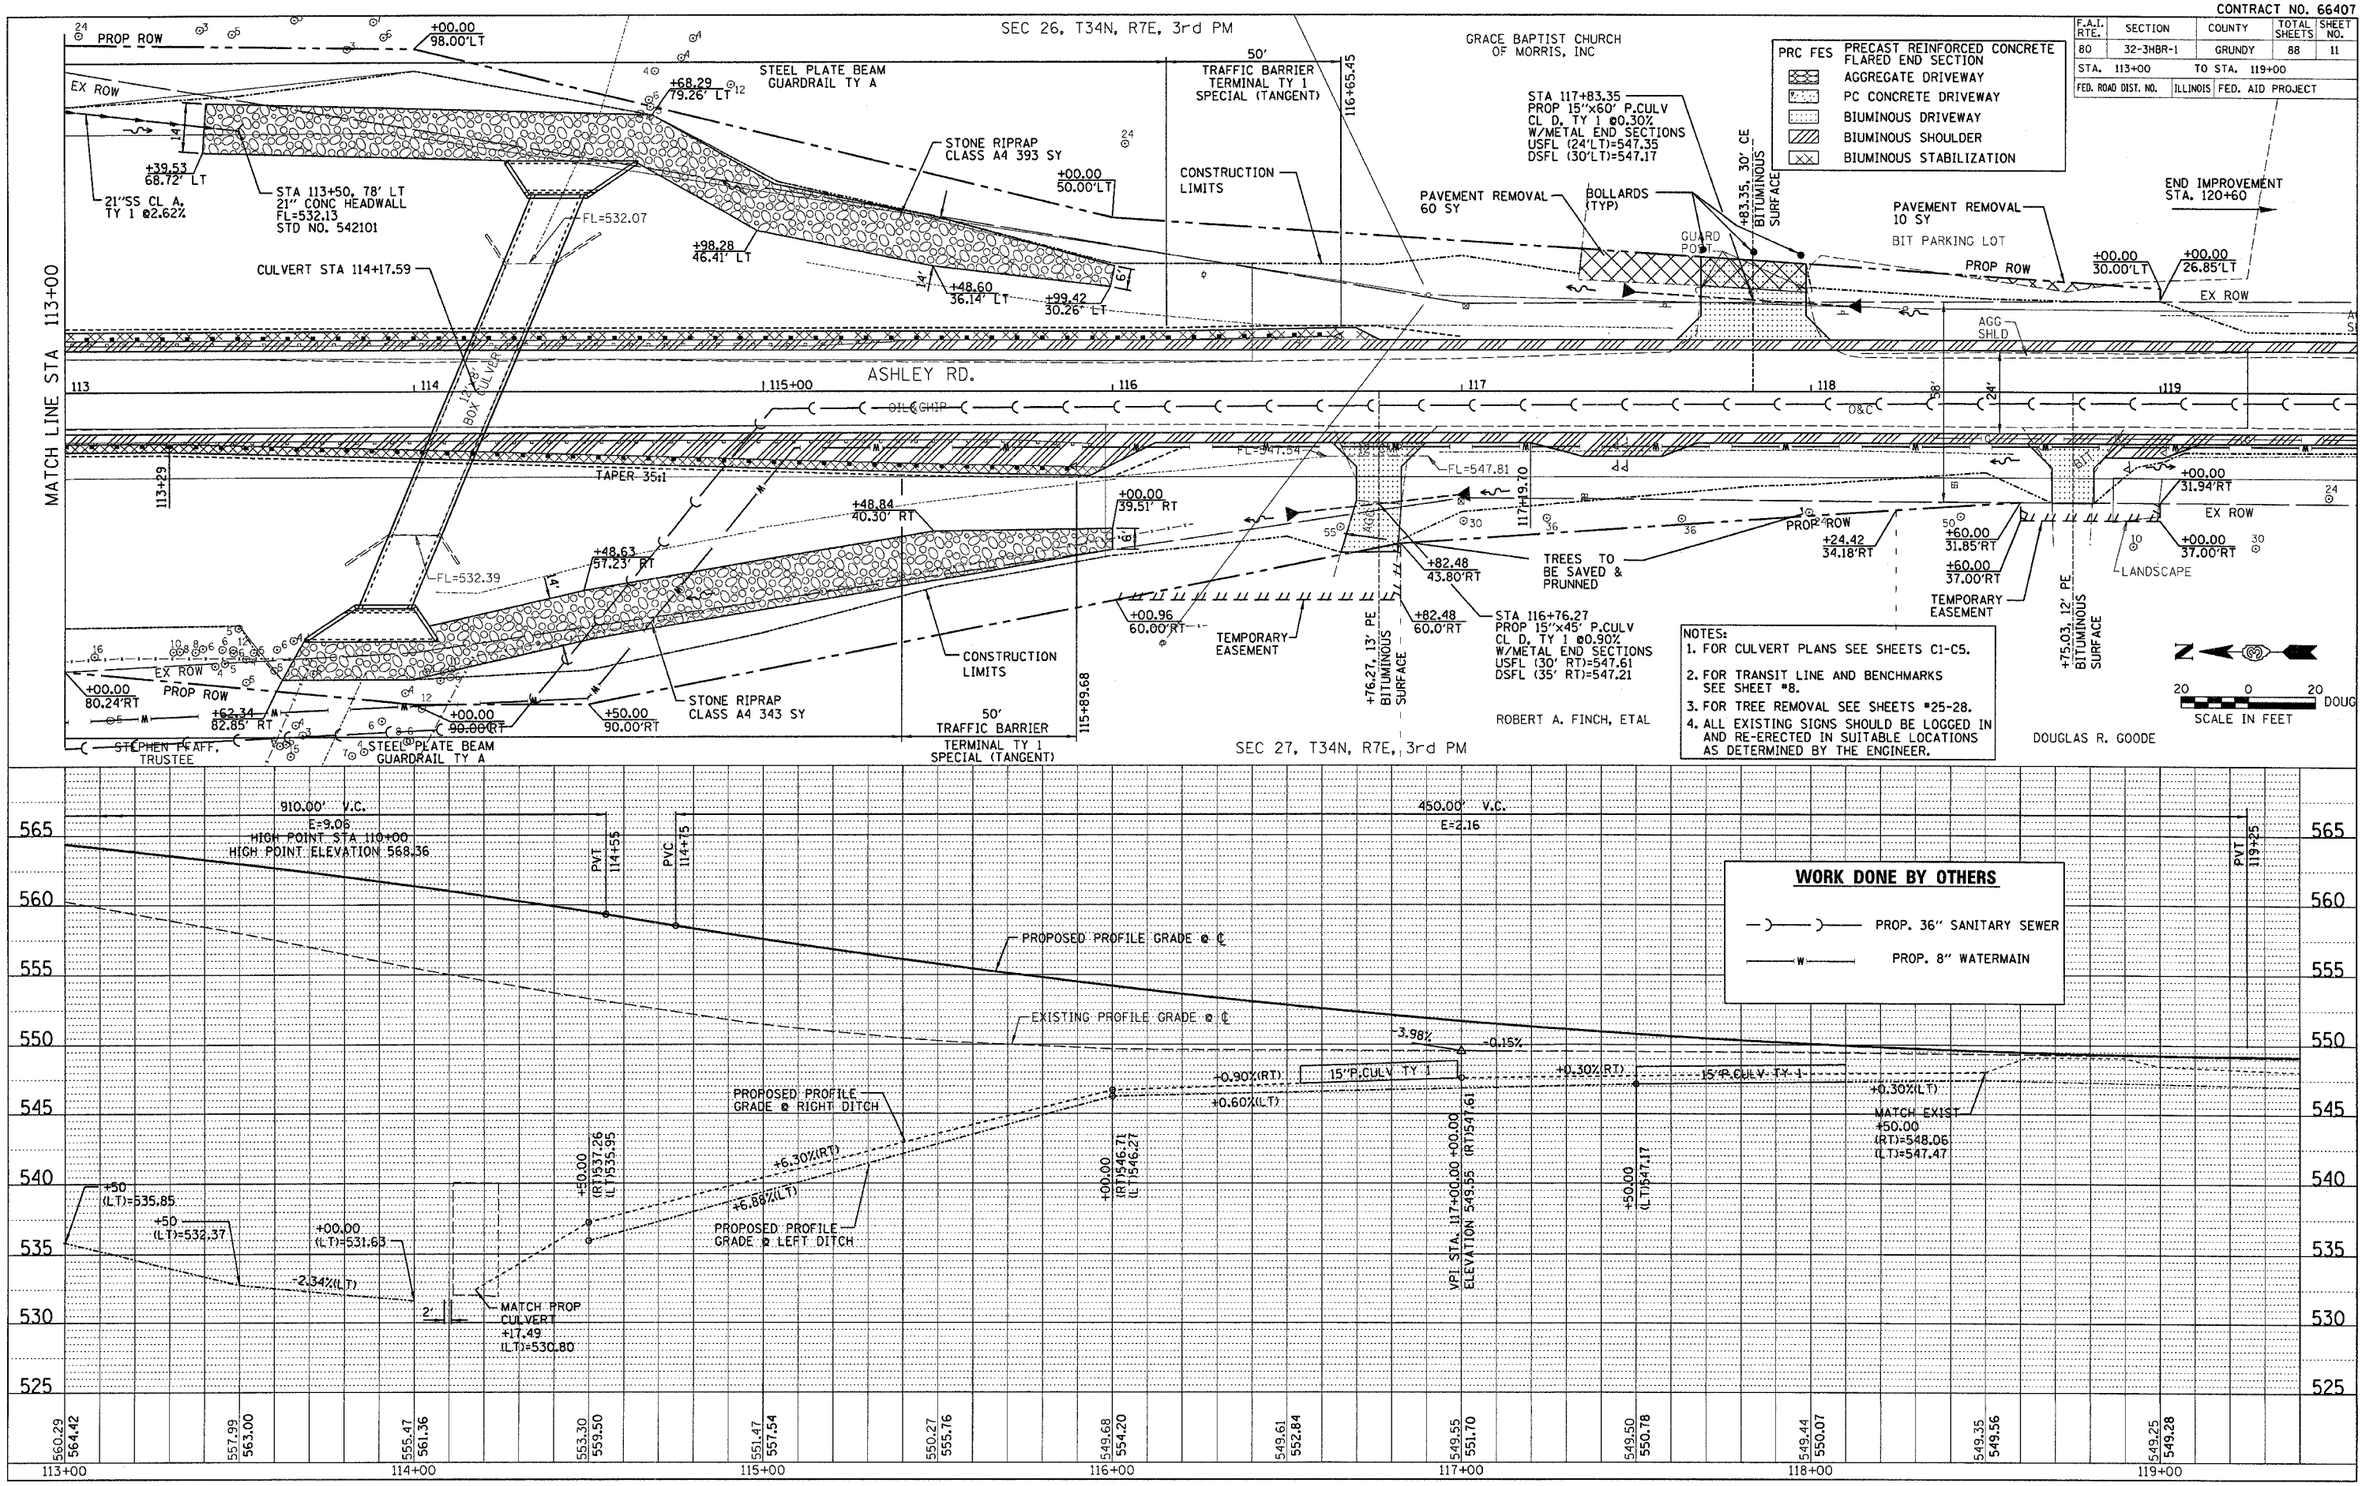

FARNSWORTH GROUP, INC. CONSULTING ENGINEERS - BLOOMINGTON, ILLINOIS STA. 113+00 TO STA. 119+00

24-7358