CONTRACT NO. 66407

F.A.I. RTE.	SECTION	COUNTY	TOTAL SHEETS	SHEET NO.
80	32-3HBR-1	GRUNDY	88	67
STA.	TO STA.			
FED. ROAD DIST. NO.	ILLINOIS	FED. AID PROJECT		

SHEET NO. C5

OF 5 SHEETS

STATE OF ILLINOIS
DEPARTMENT OF TRANSPORTATION

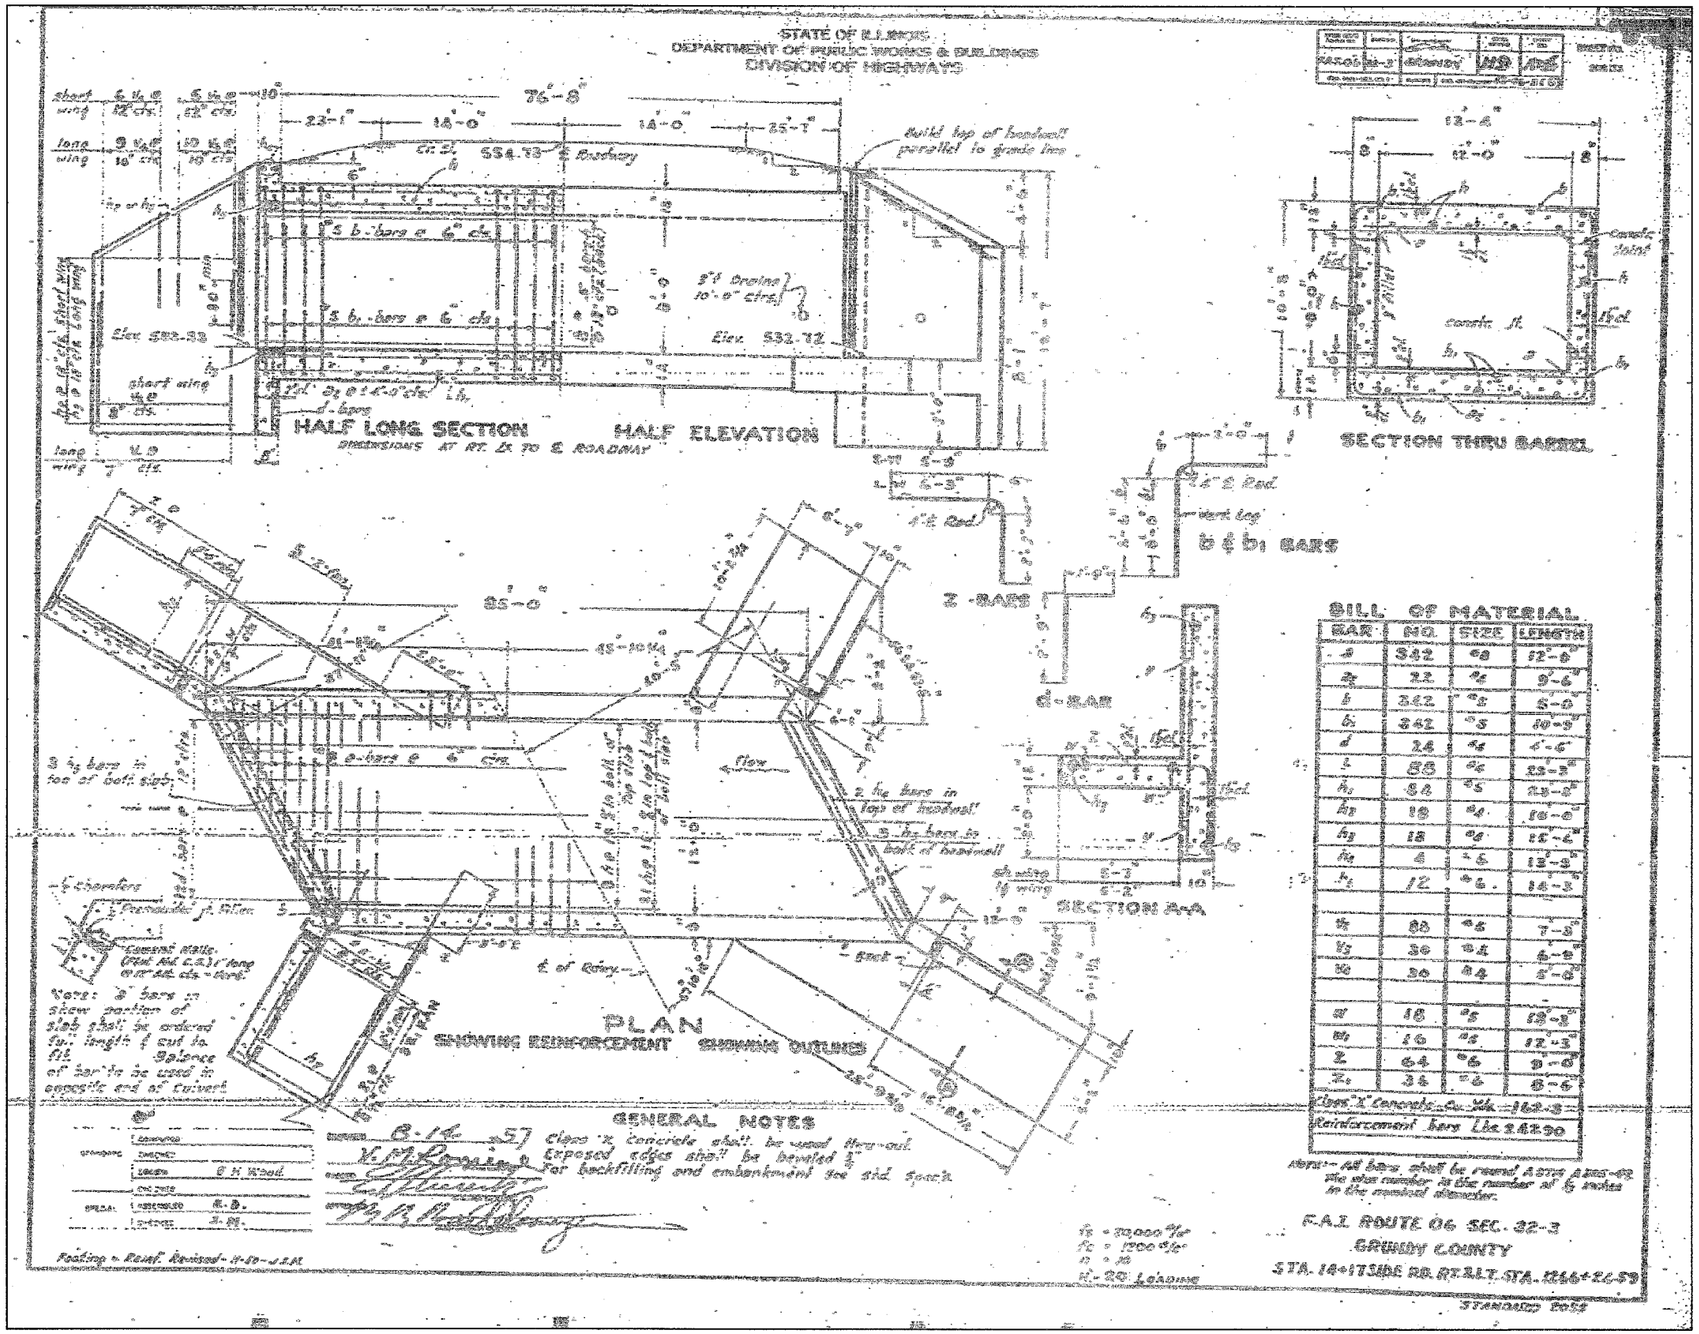

FOR INFORMATIONAL USE ONLY

REVISIONS NAME	DATE

ILLINOIS DEPARTMENT OF TRANSPORTATION

EXISTING PLANS

CULVERT ℄ STATION 114+17.59
F.A.I. 80 (I-80)
SECTION 32-3HBR-1
GRUNDY COUNTY

DESIGNED BY: JML DRAWN BY: DJM

DATE: 09/09/05 CHECKED BY: MSW

FARNSWORTH GROUP, INC.

CONSULTING ENGINEERS - 2709 MCGRAW DRIVE BLOOMINGTON, ILLINOIS 61704 (309) 663-8435 / (309) 663-1571 FAX