SECTION 19, TOWNSHIP 37, RANGE 13

FAU. RTE.	SECTION	COUNTY	TOTAL SHEETS	SHEET NO
2955	02-00049-00-PV	COOK	45	19
STA.	TO STA.			
FED. ROAD DIST. NO.	ILLINOIS	FED. AID PROJECT		

Contract 83819

N

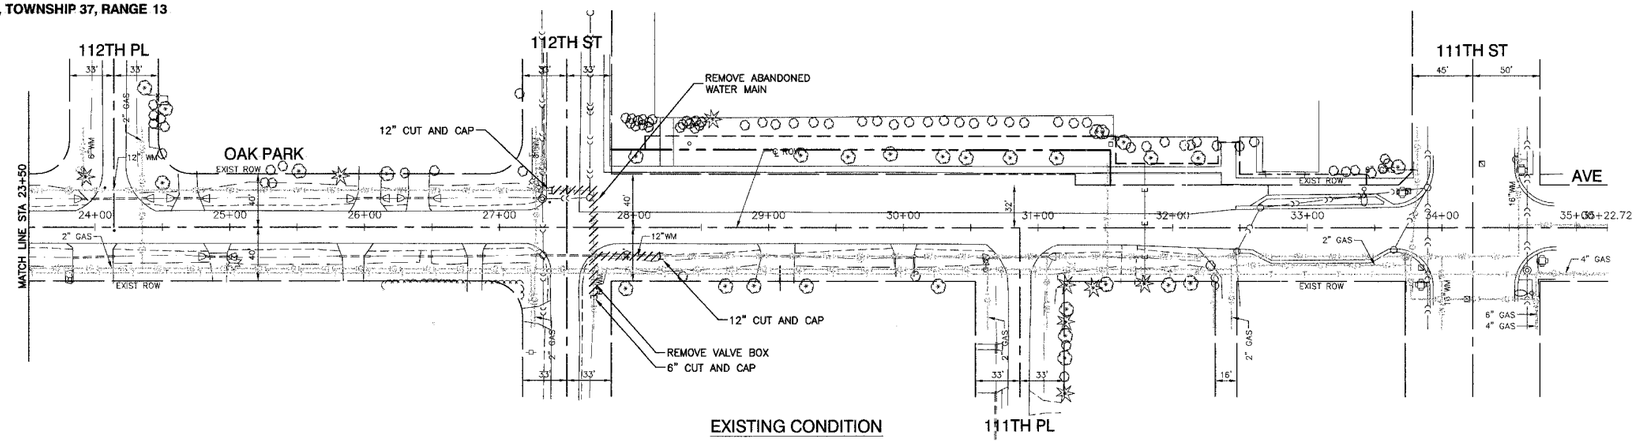

EXISTING CONDITION

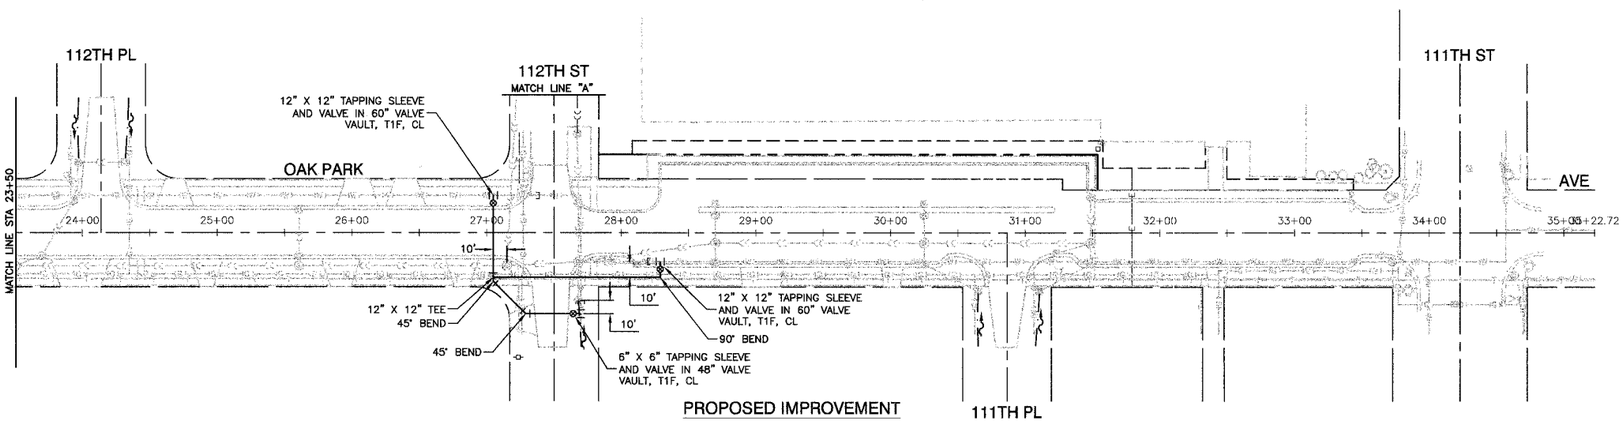

PROPOSED IMPROVEMENT

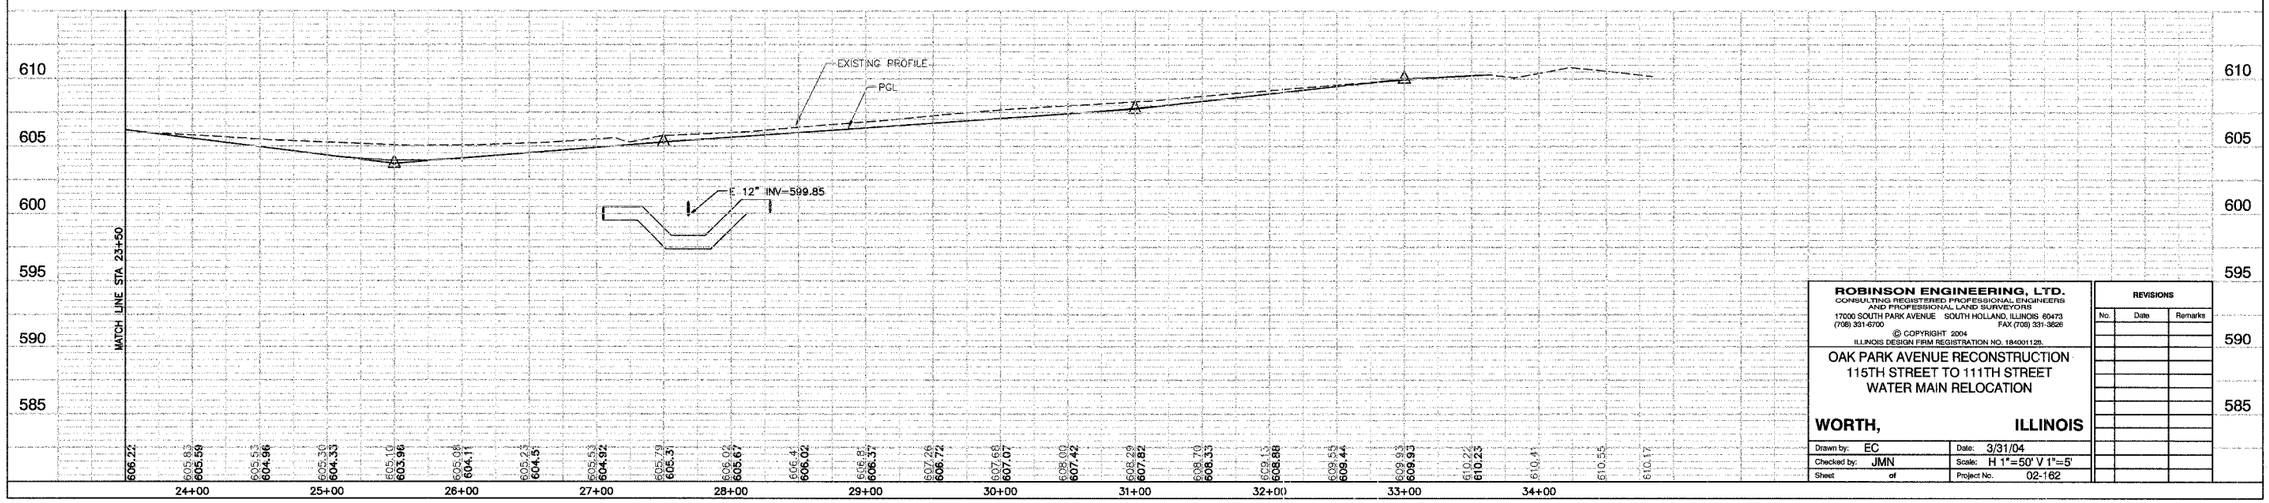

ROBINSON ENGINEERING, LTD.
CONSULTING REGISTERED PROFESSIONAL ENGINEERS AND PROFESSIONAL LAND SURVEYORS
17000 SOUTH PARK AVENUE SOUTH HOLLAND, ILLINOIS 60473
(708) 331-6700 FAX (708) 331-3628

© COPYRIGHT 2004

ILLINOIS DESIGN FIRM REGISTRATION NO. 184001128

OAK PARK AVENUE RECONSTRUCTION
115TH STREET TO 111TH STREET
WATER MAIN RELOCATION

WORTH, ILLINOIS

REVISIONS		
No.	Date	Remarks

Drawn by:	EC	Date:	3/31/04
Checked by:	JMN	Scale:	H 1"=50' V 1"=5'
Sheet	of	Project No.	02-162

02162-WTMN-01