85368
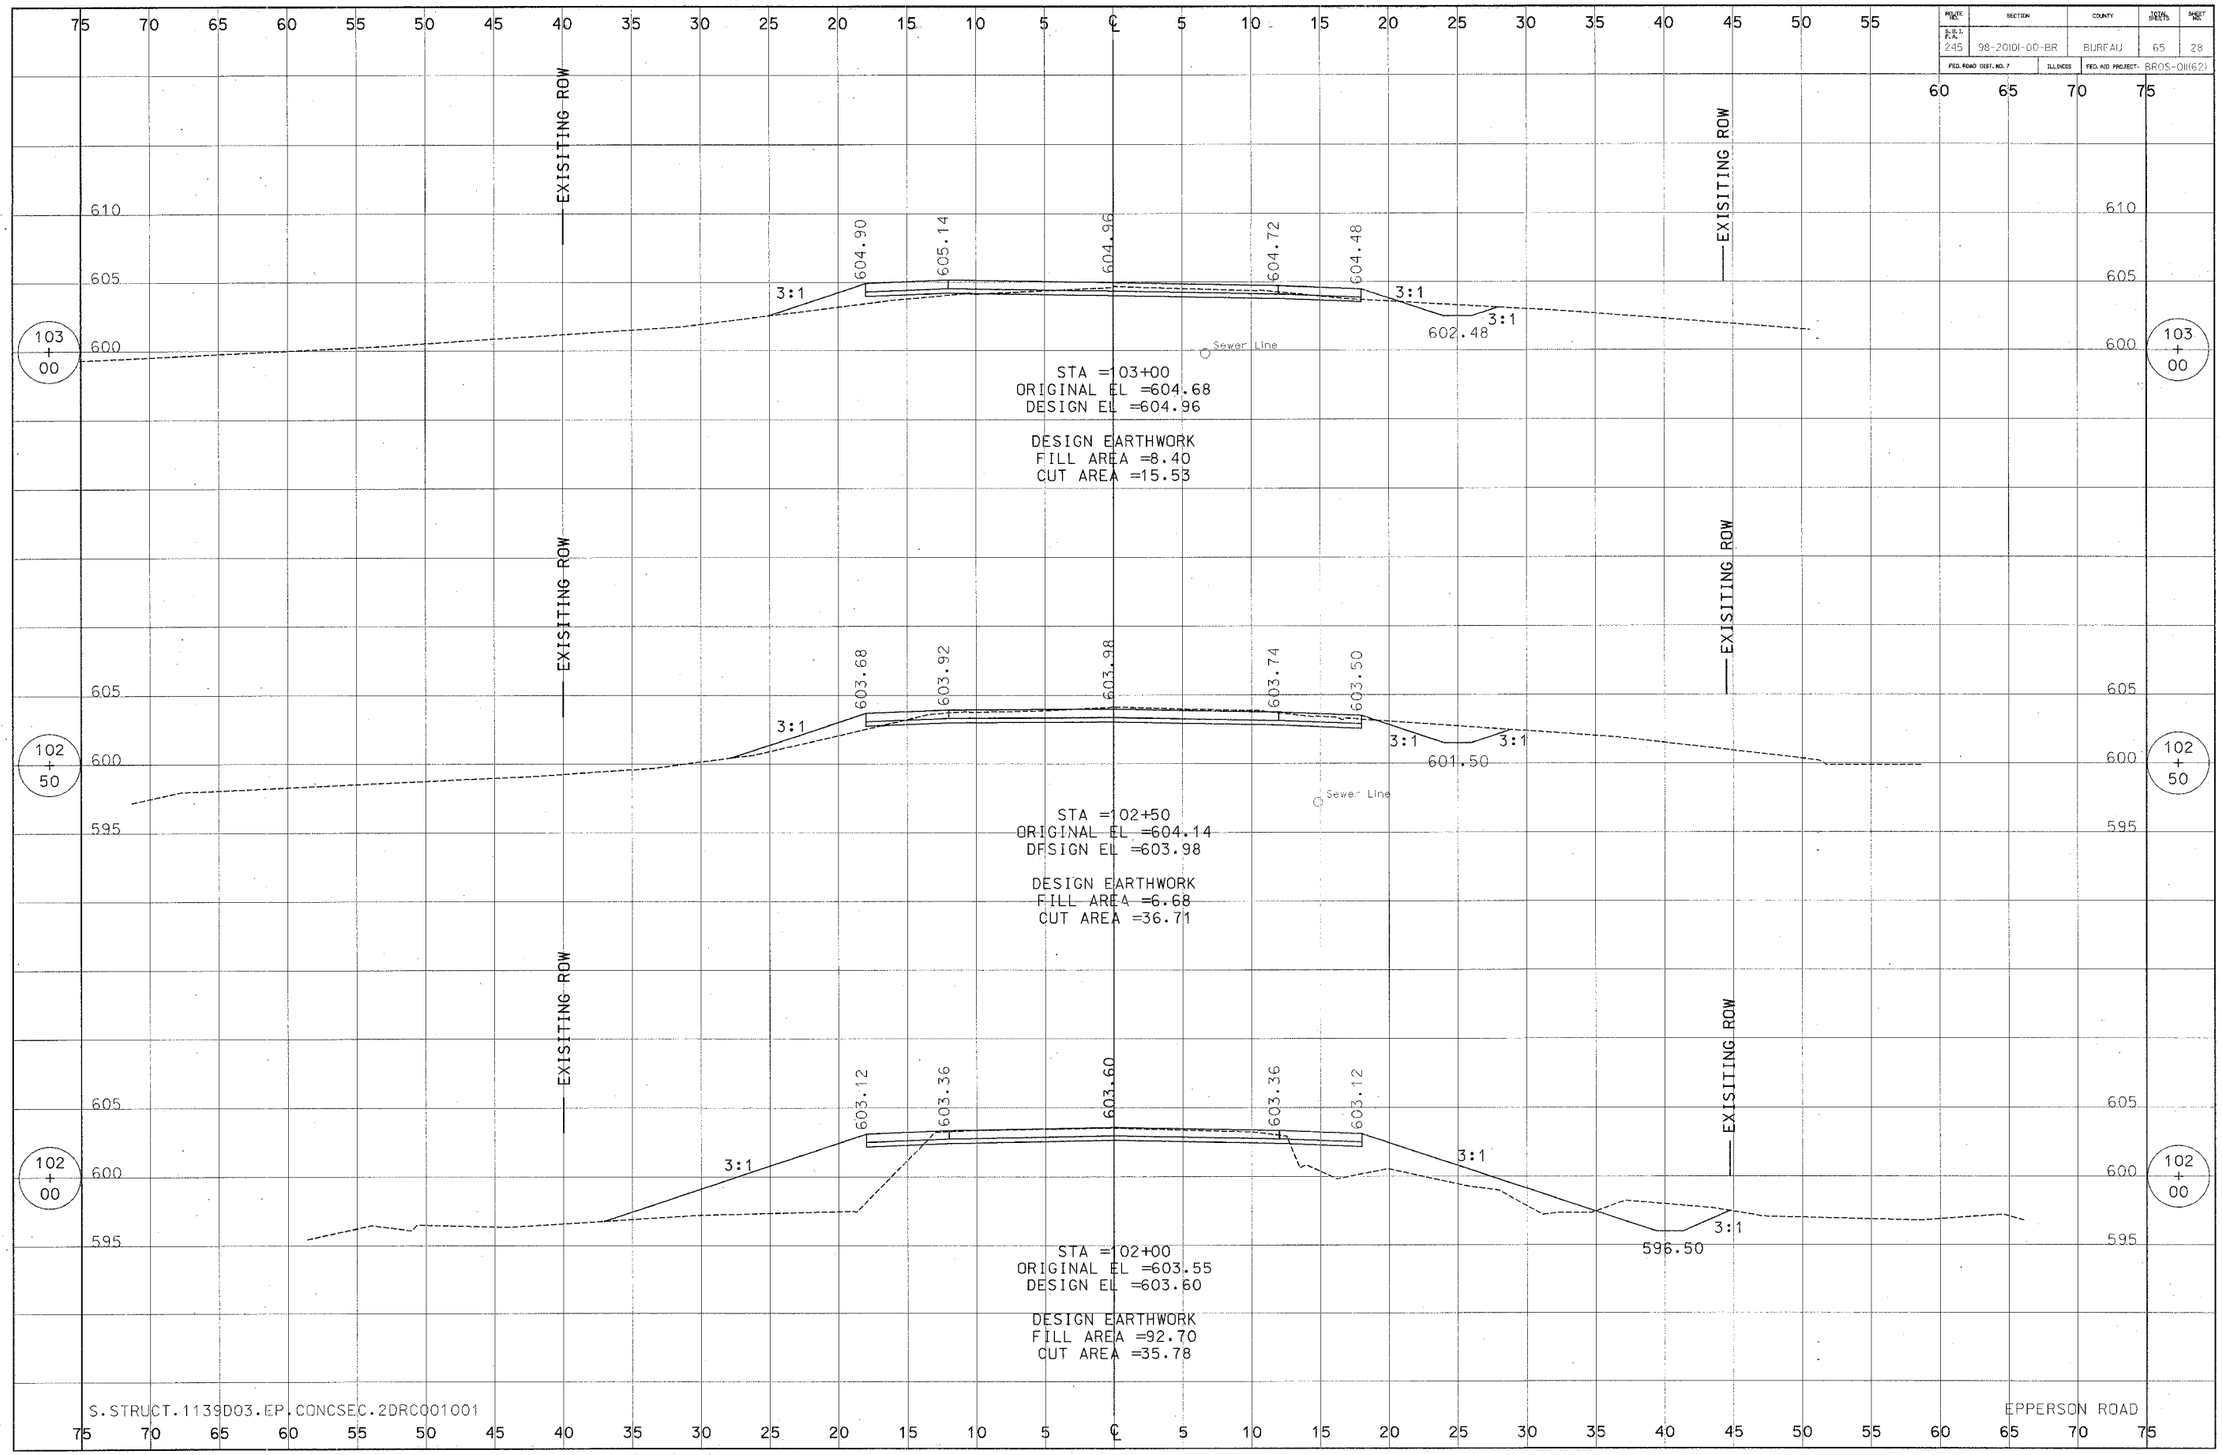
ROUTE NO.	SECTION	COUNTY	TOTAL SHEETS	SHEET NO.
F.A.P. 245	98-2010-00-BR	BUREAU	65	28
FED. ROAD DIST. NO. 7	ILLINOIS	FED. AID PROJECT- BROS-0116(2)