F.A.P. RTE.	SECTION	COUNTY	TOTAL SHEETS	SHEET NO.
6998	99-00209-02-PV	VERMILION	72	68
STA.	TO STA.			
FED. ROAD DIST. NO.	ILLINOIS	FED. AID PROJECT		

CONTRACT NO.: 91356

SCALE
HORZ.: 1"=10'
VERT.: 1"=5'
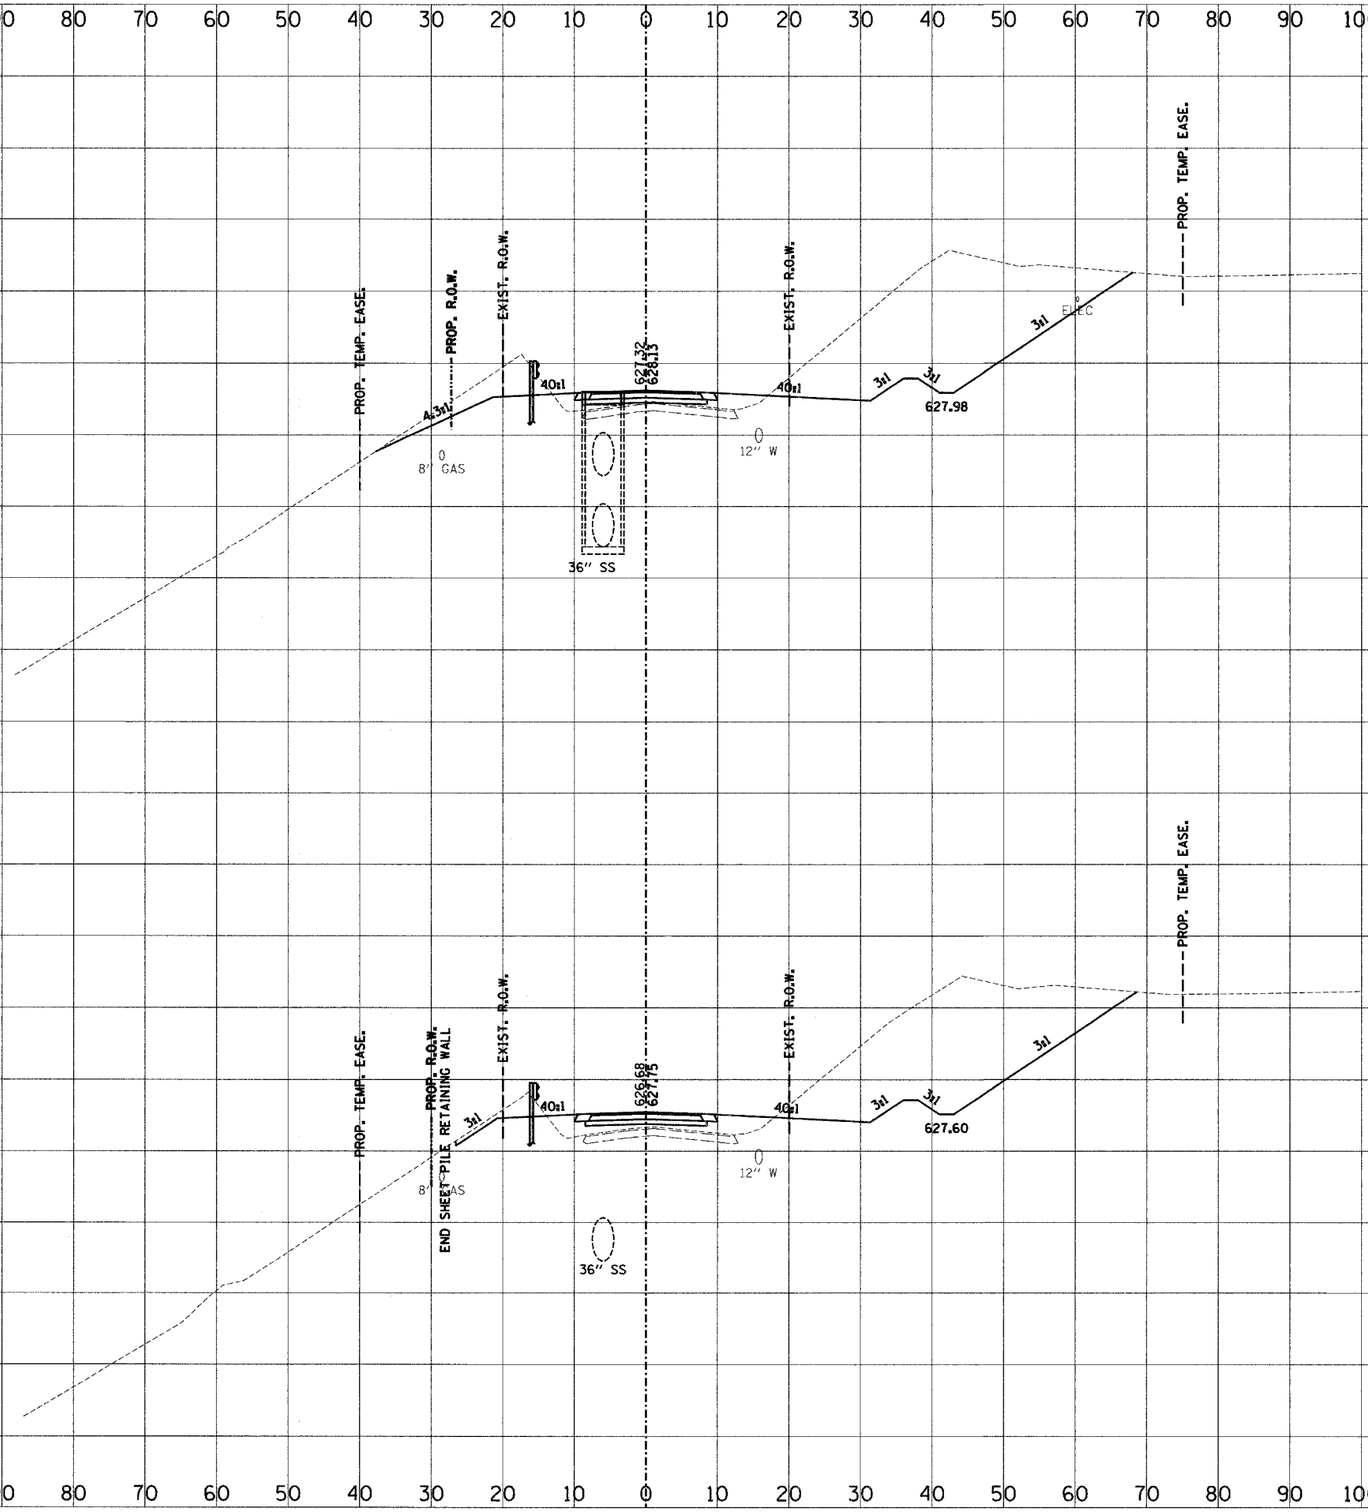
FINAL SURVEY
NOTE BOOK
NO.
SURVEYED
PLOTTED
DRAWN
AREAS
AREAS CHECKED
BY
DATE