CONTRACT NO. 92667

| F.A. RTE. | SECTION | COUNTY | TOTAL SHEETS | SHEET NO. |
|---|---|---|---|---|
| ---- | 10(B-1, BR-2) | MONTGOMERY | 104 | 25 |
| STA. _____ | | TO STA. _____ | | |
| FED. ROAD DIST. NO. _ | ILLINOIS | FED. AID PROJECT | | |

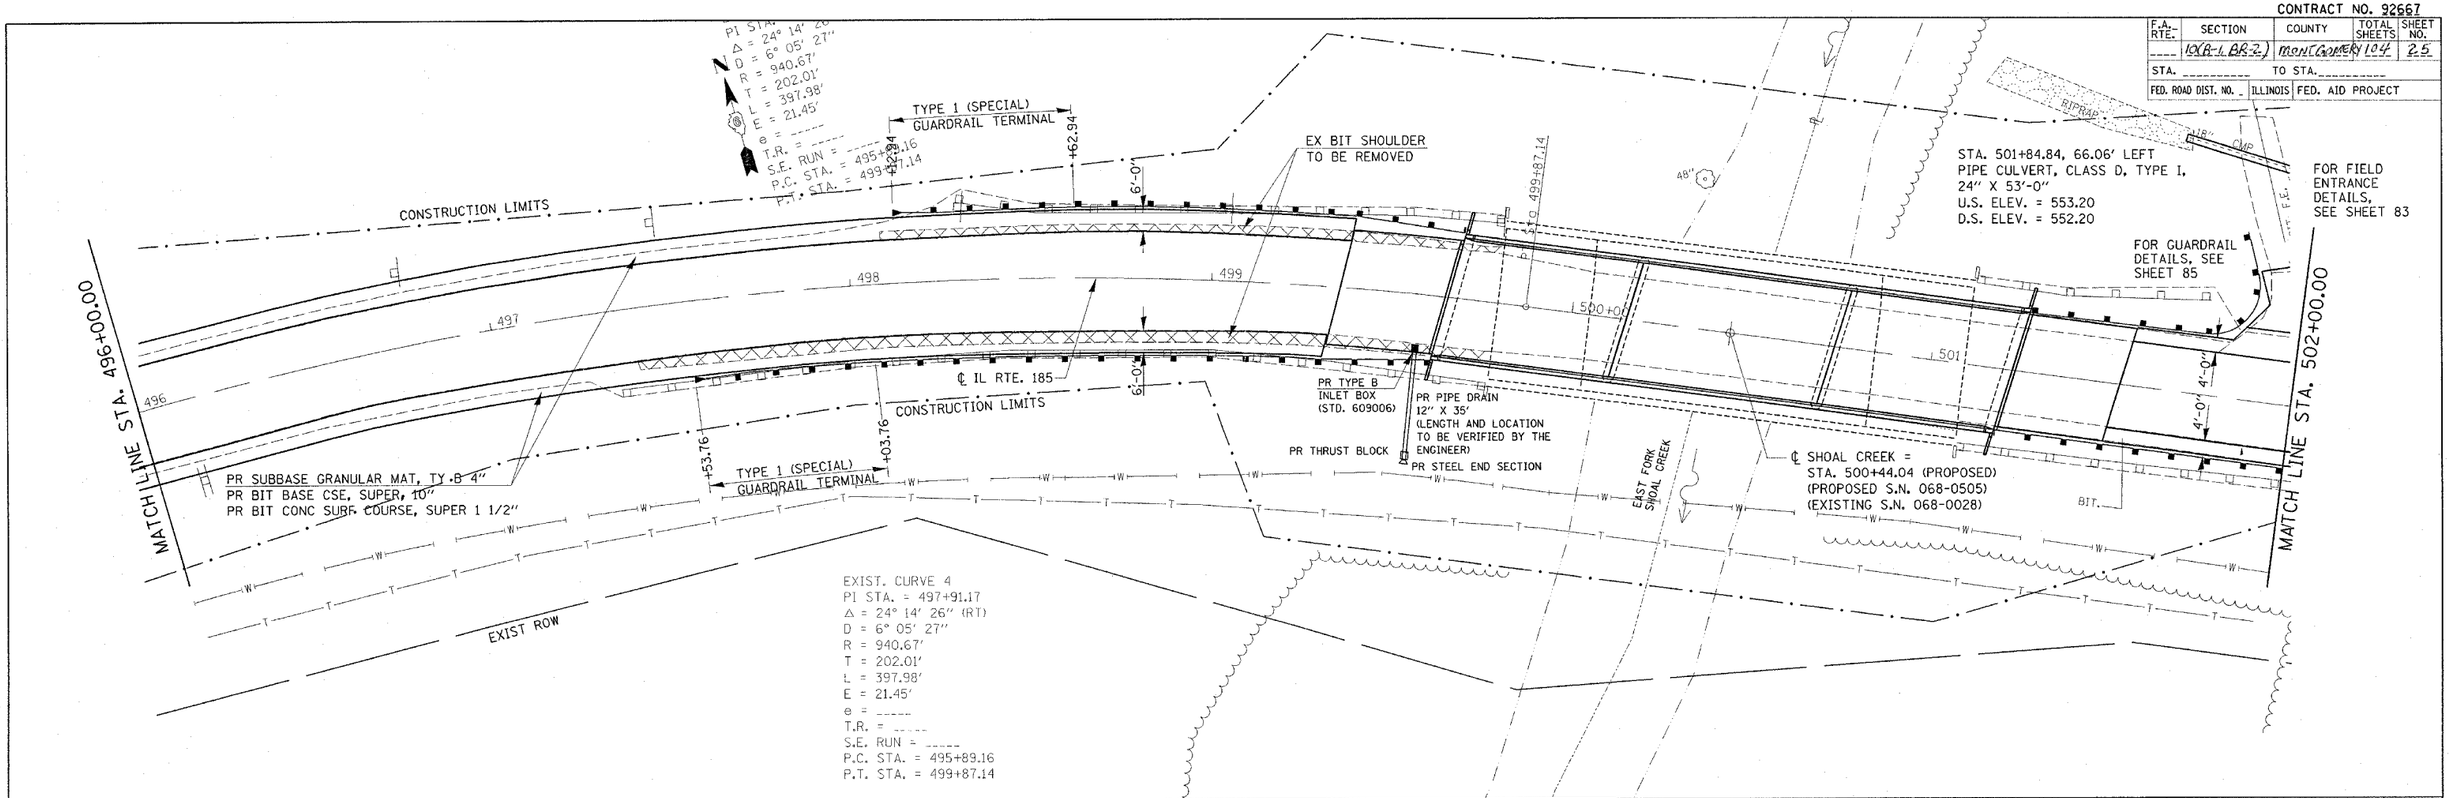


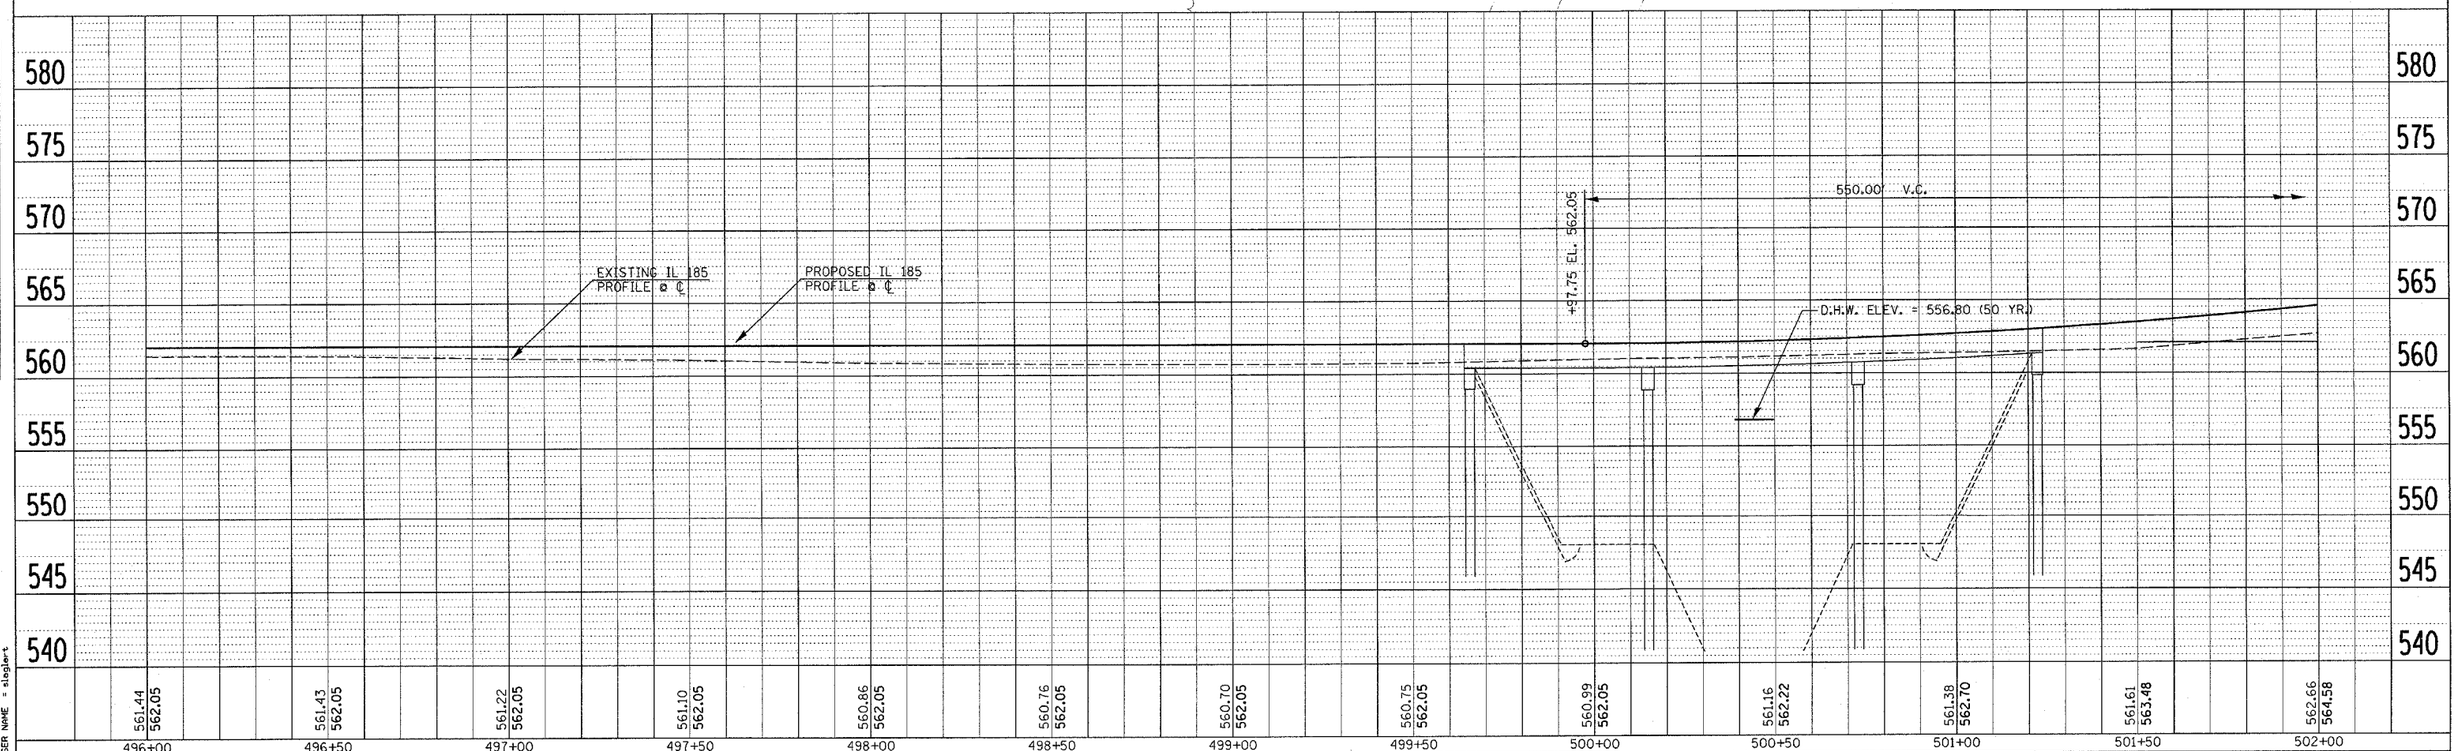


PLAN & PROFILE (IL RTE 185)

PLAN | SURVEYED | PLOTTED | ALIGNMENT CHECKED | RT. OF WAY CHECKED | CADD FILE NAME | NOTE BOOK NO. | BY | DATE

PROFILE | SURVEYED | PLOTTED | GRADES CHECKED | B.M. NOTED | STRUCTURE NOTATNS CHKD | NOTE BOOK NO. | BY | DATE

PLOT DATE = 1/23/2006
FILE NAME = c:\projects\ed53694\shtp&p20.dgn
PLOT SCALE = 20.0000 ' / IN.
USER NAME = slaglert