SECTION 02-00053-00-RP		
SIMMONS ROAD	TOTAL SHEETS 43	SHEET NO. 13
CITY OF O'FALLON, ILLINOIS		
FEDERAL AID PROJECT		
CONTRACT NO. 97261		

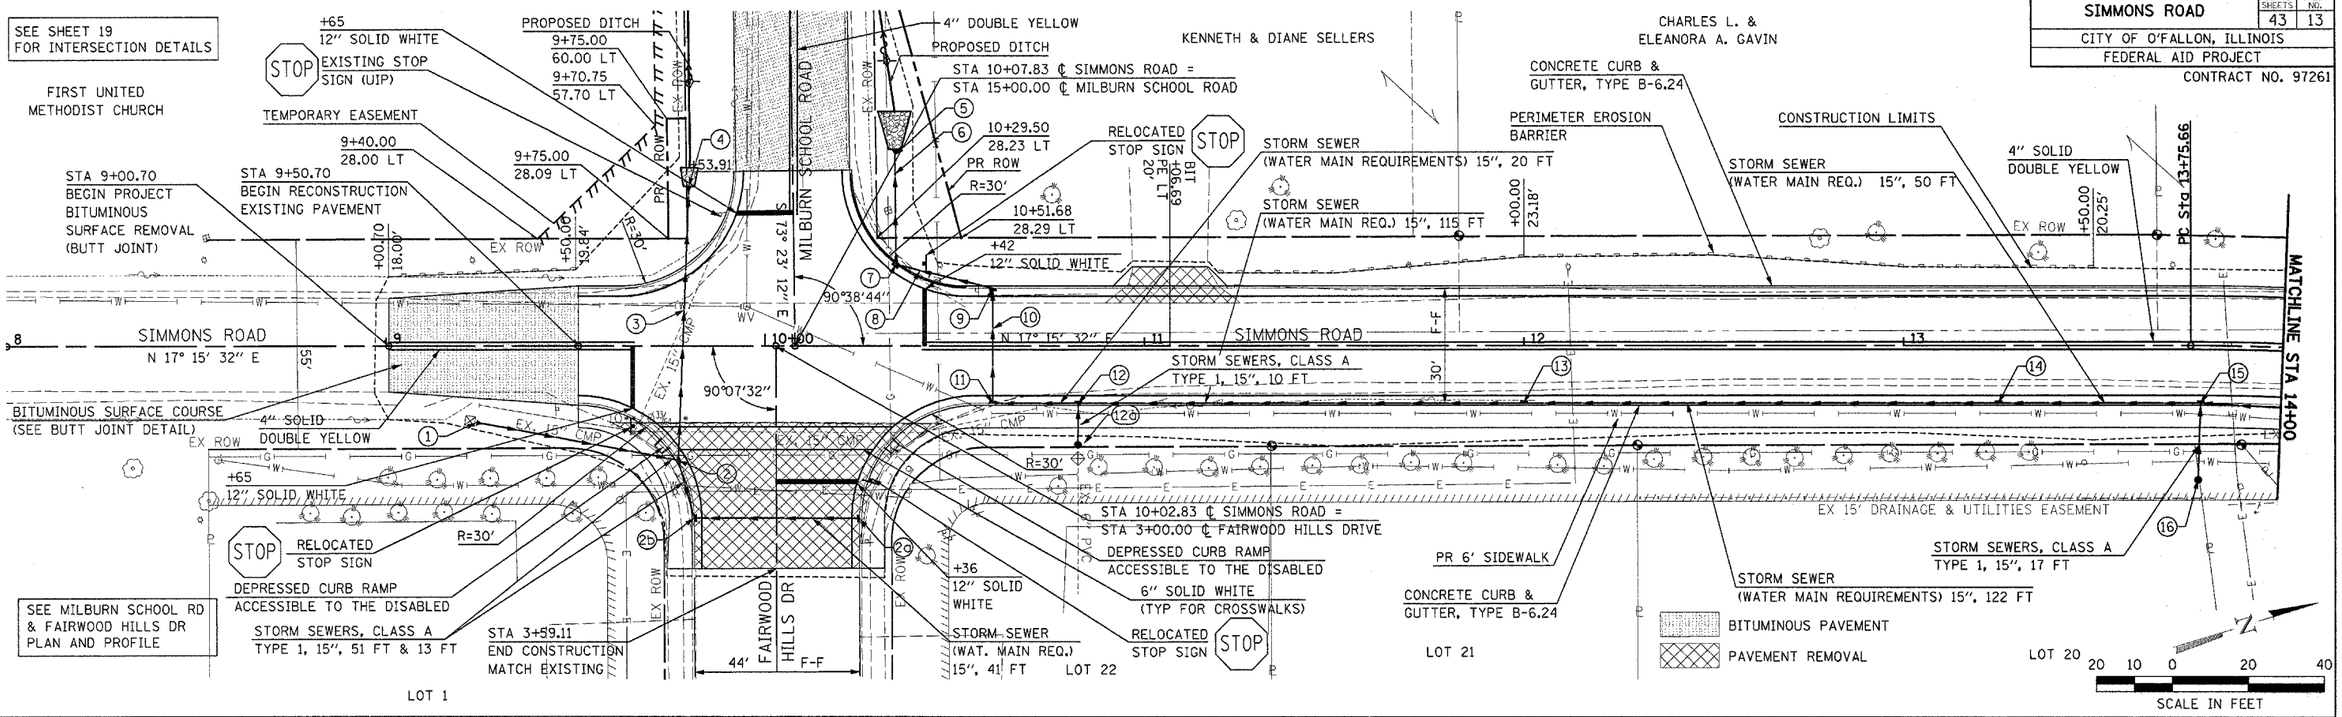

① STA 9+25.35, 20.45' RT
15" FLARED END SECTION
FL ELEV: 566.10

② STA 9+77.09, 30.13' RT
INLETS, TYPE B,
TYPE 3V FRAME & GRATE
GR ELEV: 566.86
FL ELEV: 564.00

②b STA 3+45.67, 21.91' LT
(FAIRWOOD HILLS DR)
INLETS, TYPE B,
TYPE 3 FRAME & GRATE
GR ELEV: 566.57
FL ELEV: 564.42

②a STA 3+45.50, 21.64' RT
(FAIRWOOD HILLS DR)
INLETS, TYPE A,
TYPE 3 FRAME & GRATE
GR ELEV: 566.58
FL ELEV: 564.20

③ STORM SEWERS, CLASS A
TYPE 1, 15", 70 FT

④ SEE MILBURN SCHOOL RD
PLAN & PROFILE SHEET

⑤ SEE MILBURN SCHOOL RD
PLAN & PROFILE SHEET

⑥ STORM SEWERS, CLASS A
TYPE 1, 15", 28 FT

⑦ STA 10+34.47, 21.17' LT
INLETS, TYPE B,
TYPE 3V FRAME & GRATE
GR ELEV: 566.71
FL ELEV: 563.50

⑧ STORM SEWERS, CLASS A
TYPE 1, 15", 24 FT

⑨ STA 10+60.00, 15.00' LT
INLETS, TYPE B,
TYPE 3V FRAME & GRATE
GR ELEV: 566.99
FL ELEV: 563.75

⑩ STORM SEWERS, CLASS A
TYPE 1, 15", 28 FT

⑪ STA 10+60.00, 15.00' RT
INLETS, TYPE B,
TYPE 3V FRAME & GRATE
GR ELEV: 566.99
FL ELEV: 564.00

⑫ STA 10+82.54, 15.00' RT
INLETS, TYPE B,
TYPE 3V FRAME & GRATE
GR ELEV: 567.02
FL ELEV: 564.20

⑫a STA 10+82.54, 26.00' RT
INLETS, TYPE A,
TYPE 8 GRATE
GR ELEV: 566.30
FL ELEV: 564.30

⑬ STA 12+00.00, 15.00' RT
INLETS, TYPE B,
TYPE 3V FRAME & GRATE
GR ELEV: 568.21
FL ELEV: 565.55

⑭ STA 13+25.00, 15.00' RT
INLETS, TYPE B,
TYPE 3V FRAME & GRATE

⑮ STA 13+78.30, 15.00' RT
INLETS, TYPE B
TYPE 3V FRAME & GRATE
GR ELEV: 571.10
FL ELEV: 568.36

⑯ STA 13+77.71, 35.32' RT
INLETS, TYPE A,
TYPE 8 GRATE
GR ELEV: 570.41
FL ELEV: 568.36

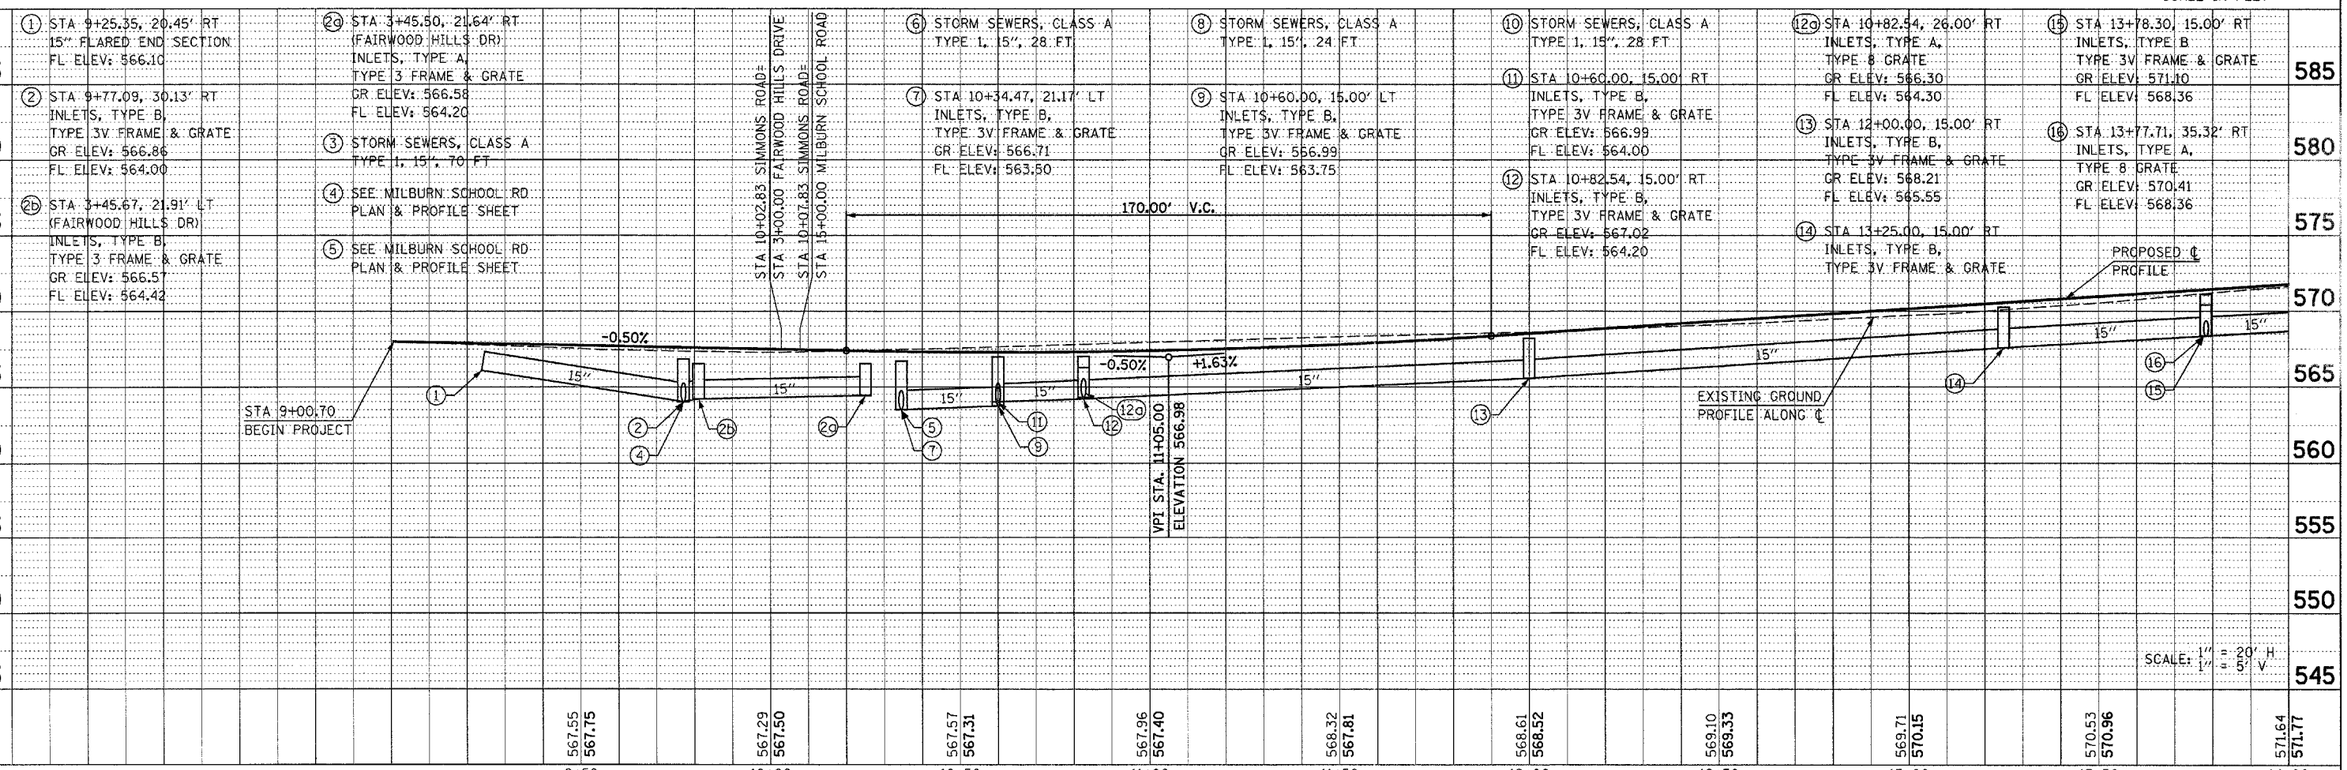

Plotted By: adonohue
Filenames: I:\03005\cad\Construction_plans\pplb.dgn
Plot Date: 9/27/2005
Plot Time: 7:22:26 AM

HORNER & SHIFRIN, INC.

SIMMONS ROAD PLAN & PROFILE STA 8+00 TO 14+00