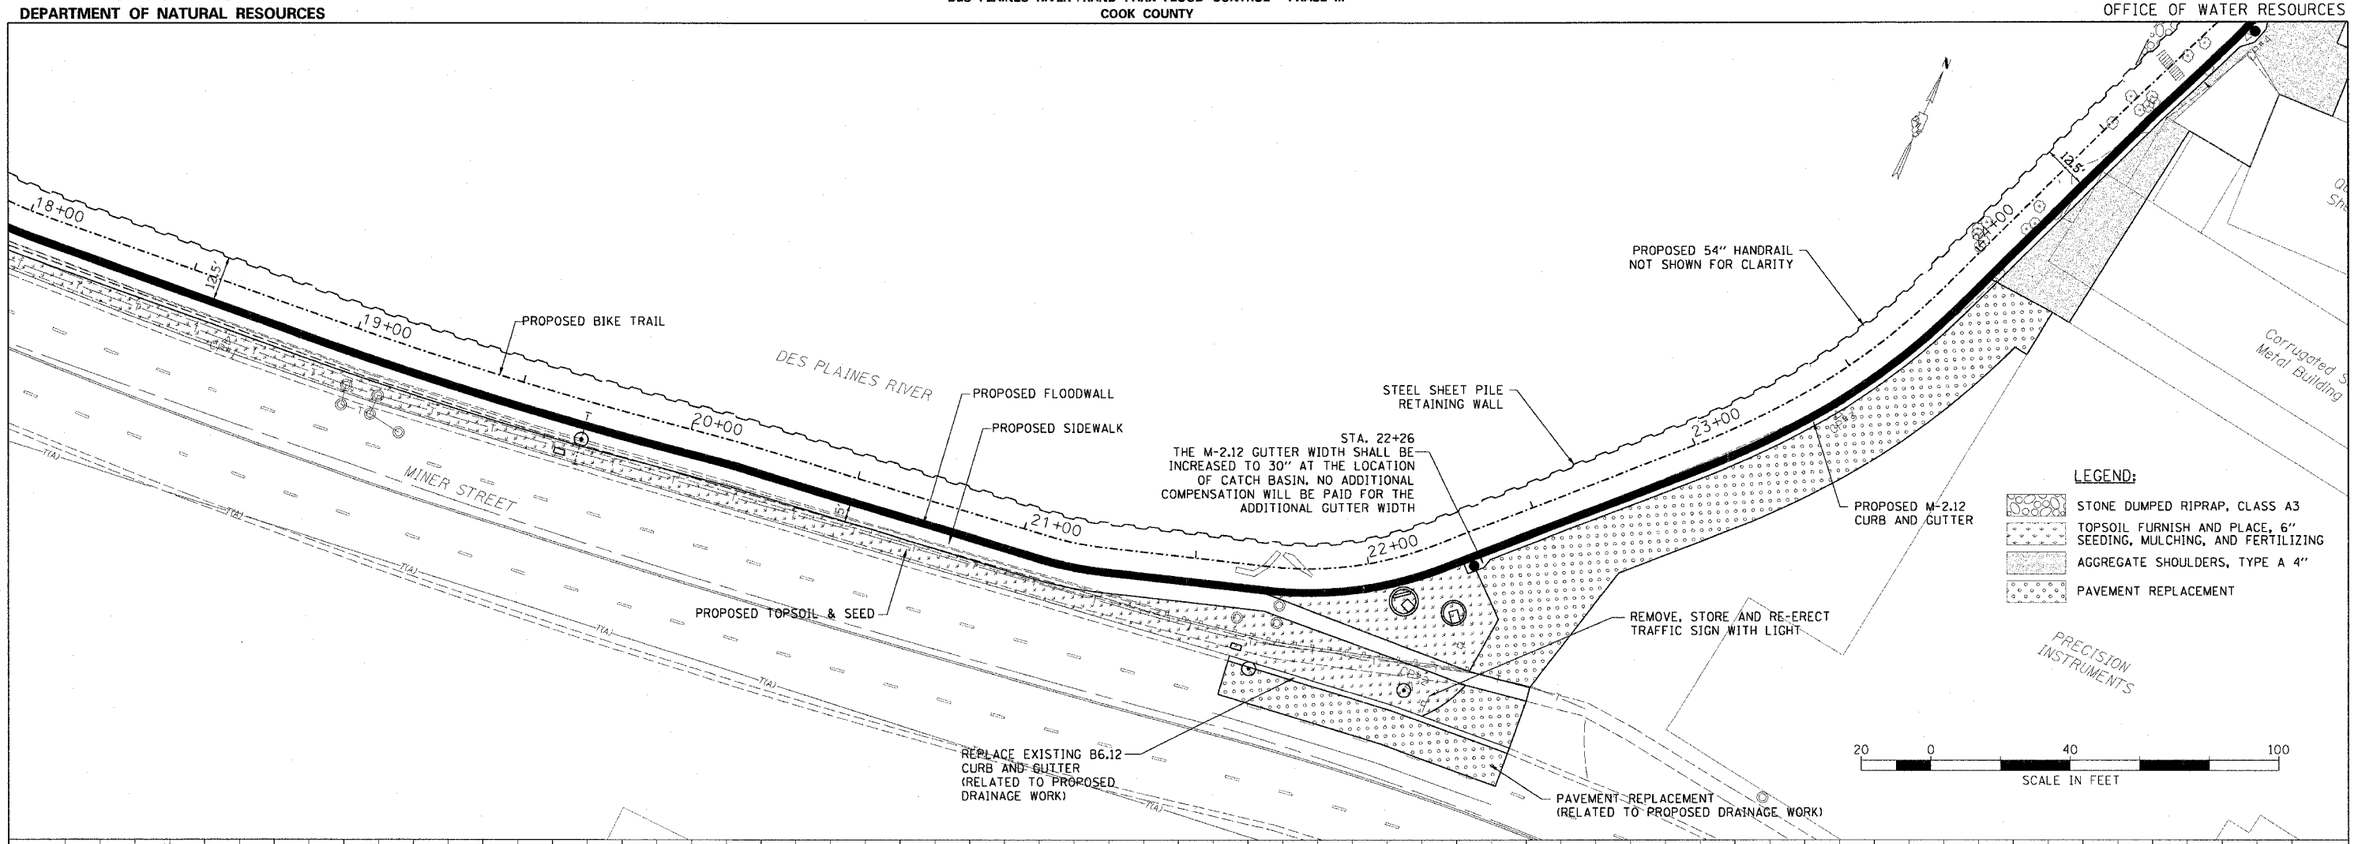

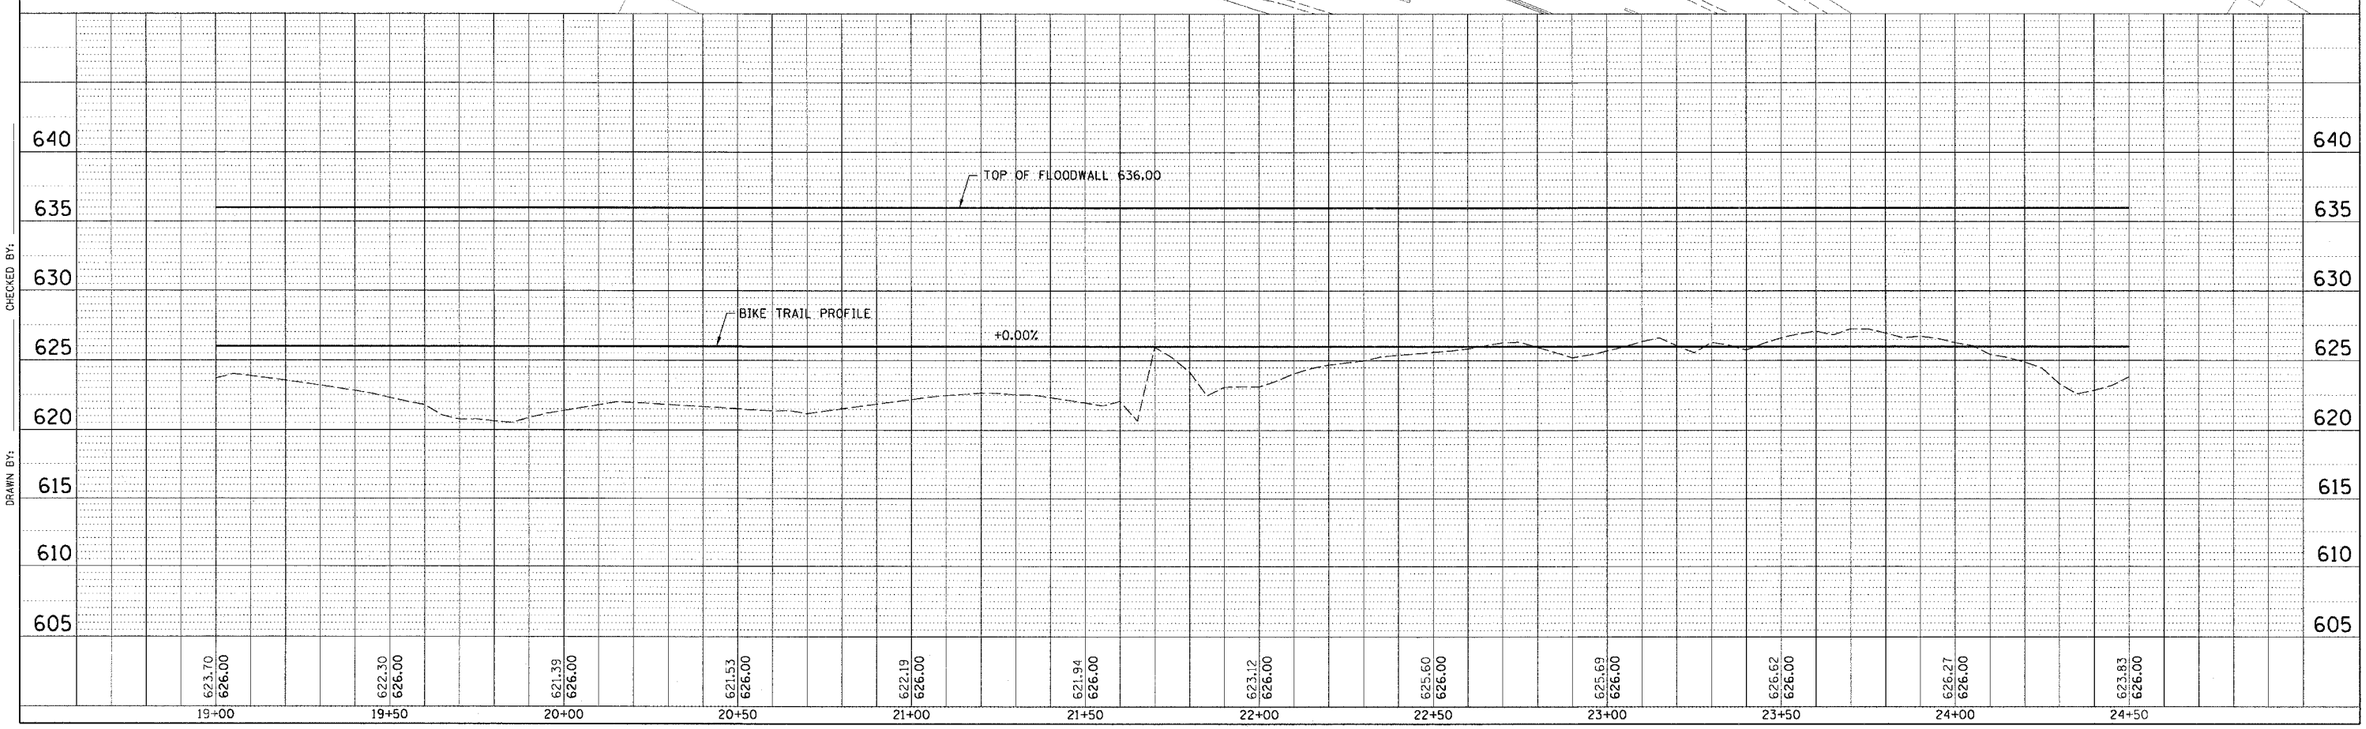

DESIGNED BY: _____ CHECKED BY: _____
DRAWN BY: _____ CHECKED BY: _____

01/30/2006 10:16:43 AM P:\P60003332\Civil\SHT\02CPP-03.SHT

BIKE TRAIL AND FLOODWALL PLAN AND PROFILE