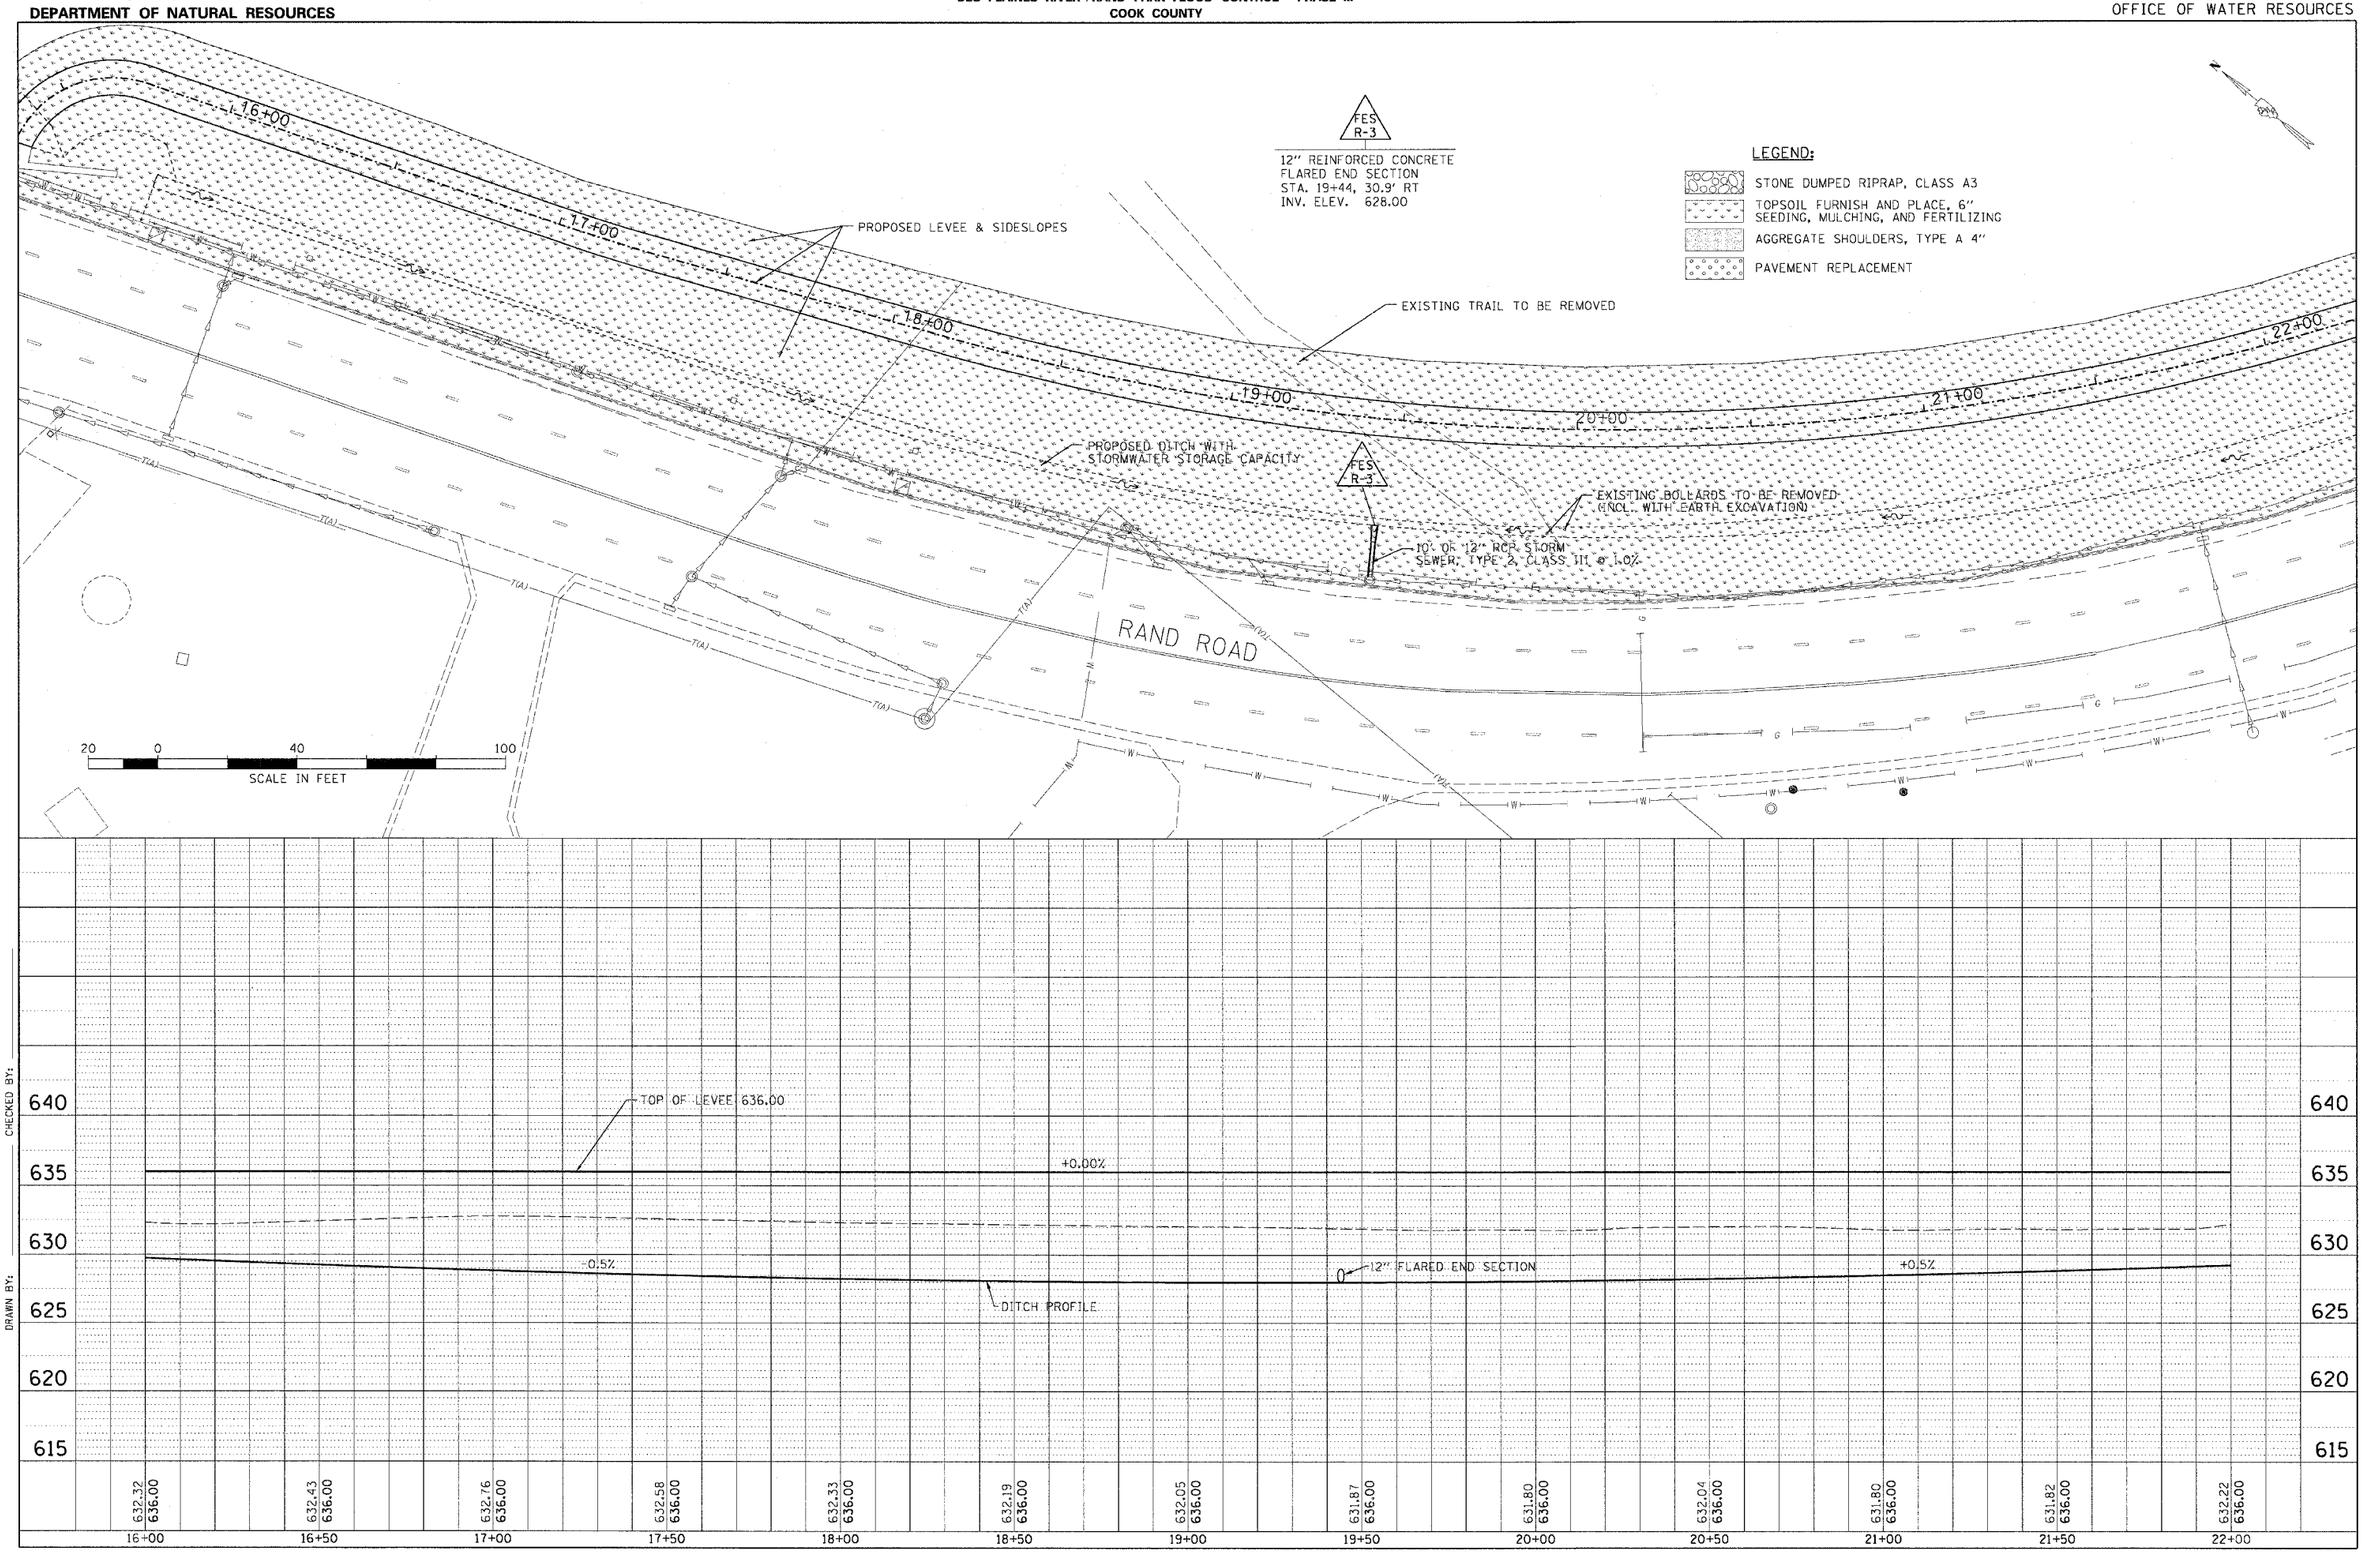

CHECKED BY:
CHECKED BY:
DESIGNED BY:
DRAWN BY:

01/30/2006 10:20:54 AM P:\P6000332\Civil\Sht\02CPP-08.SHT

LEVEE PLAN AND PROFILE