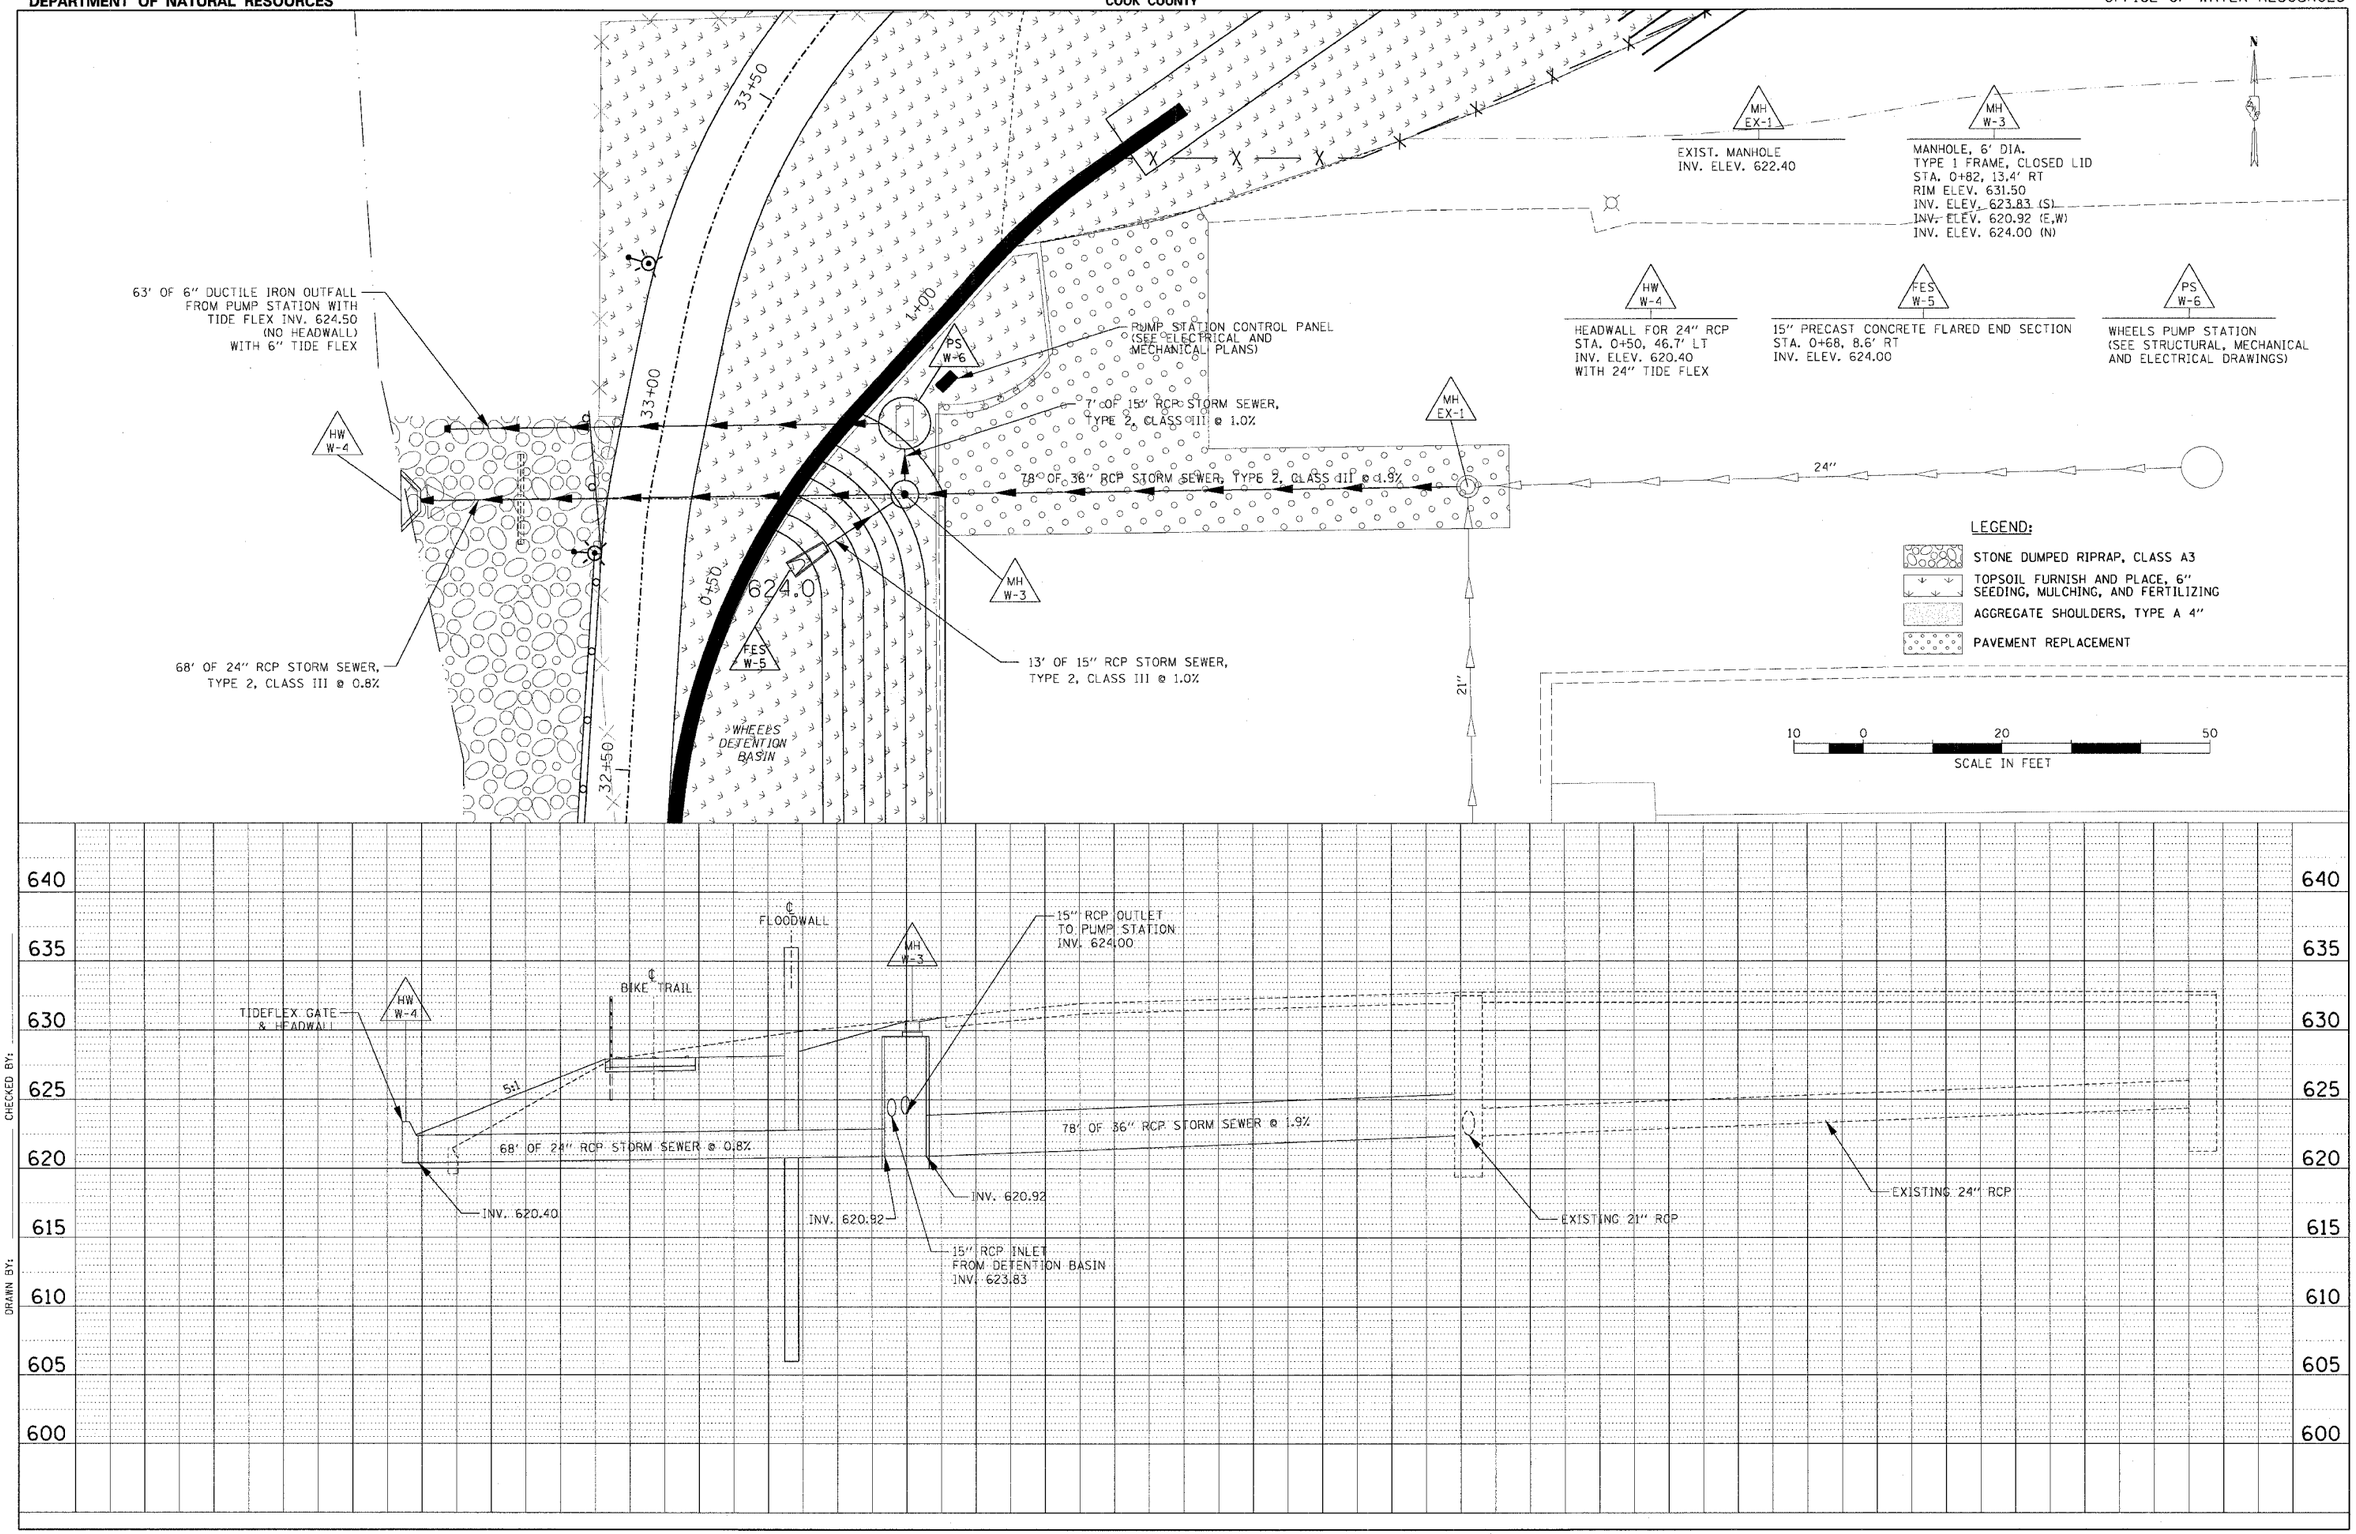

DESIGNED BY: ____ CHECKED BY: ____
DRAWN BY: ____ CHECKED BY: ____

01/30/2006 10:29:42 AM P:\P60003332\Civil\Sht\02CSP-01.sht

WHEELS PUMP STATION PLAN AND PROFILE