DESIGNED BY:_____ CHECKED BY:_____ DRAWN BY:_____ CHECKED BY:_____

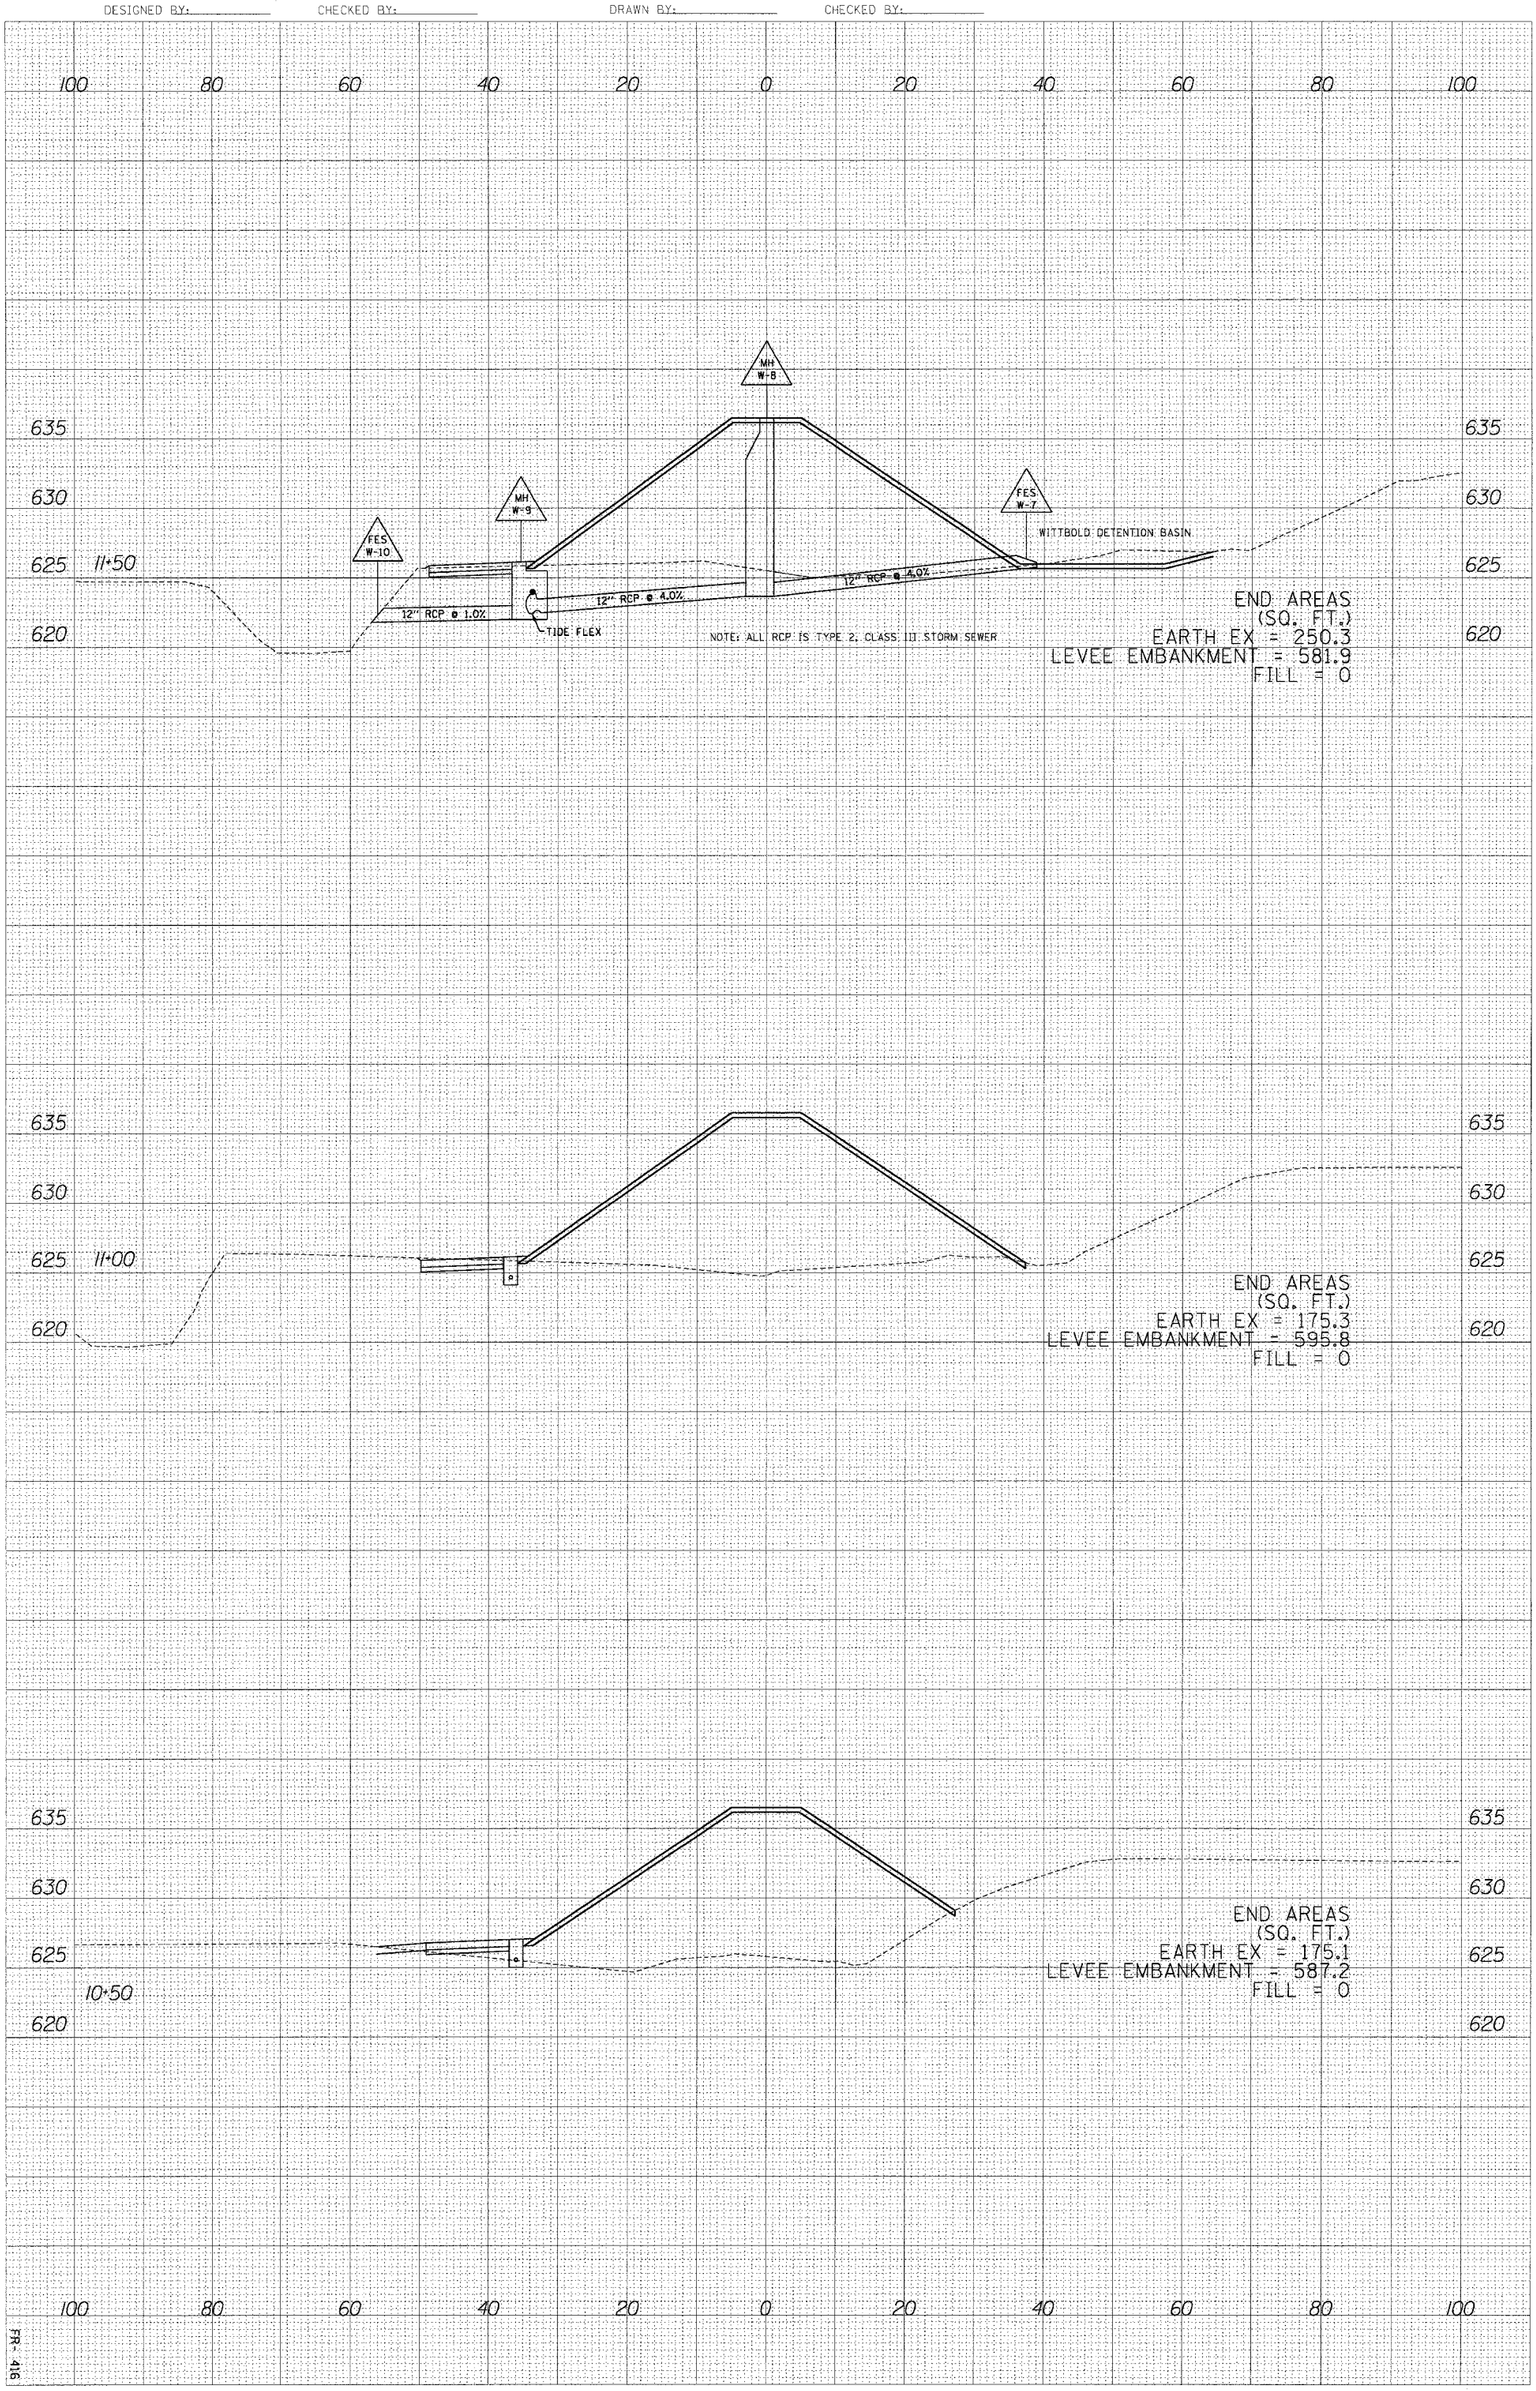

C-50

LEVEE CROSS - SECTIONS

FR- 416