DESIGNED BY: CHECKED BY: DRAWN BY: CHECKED BY:

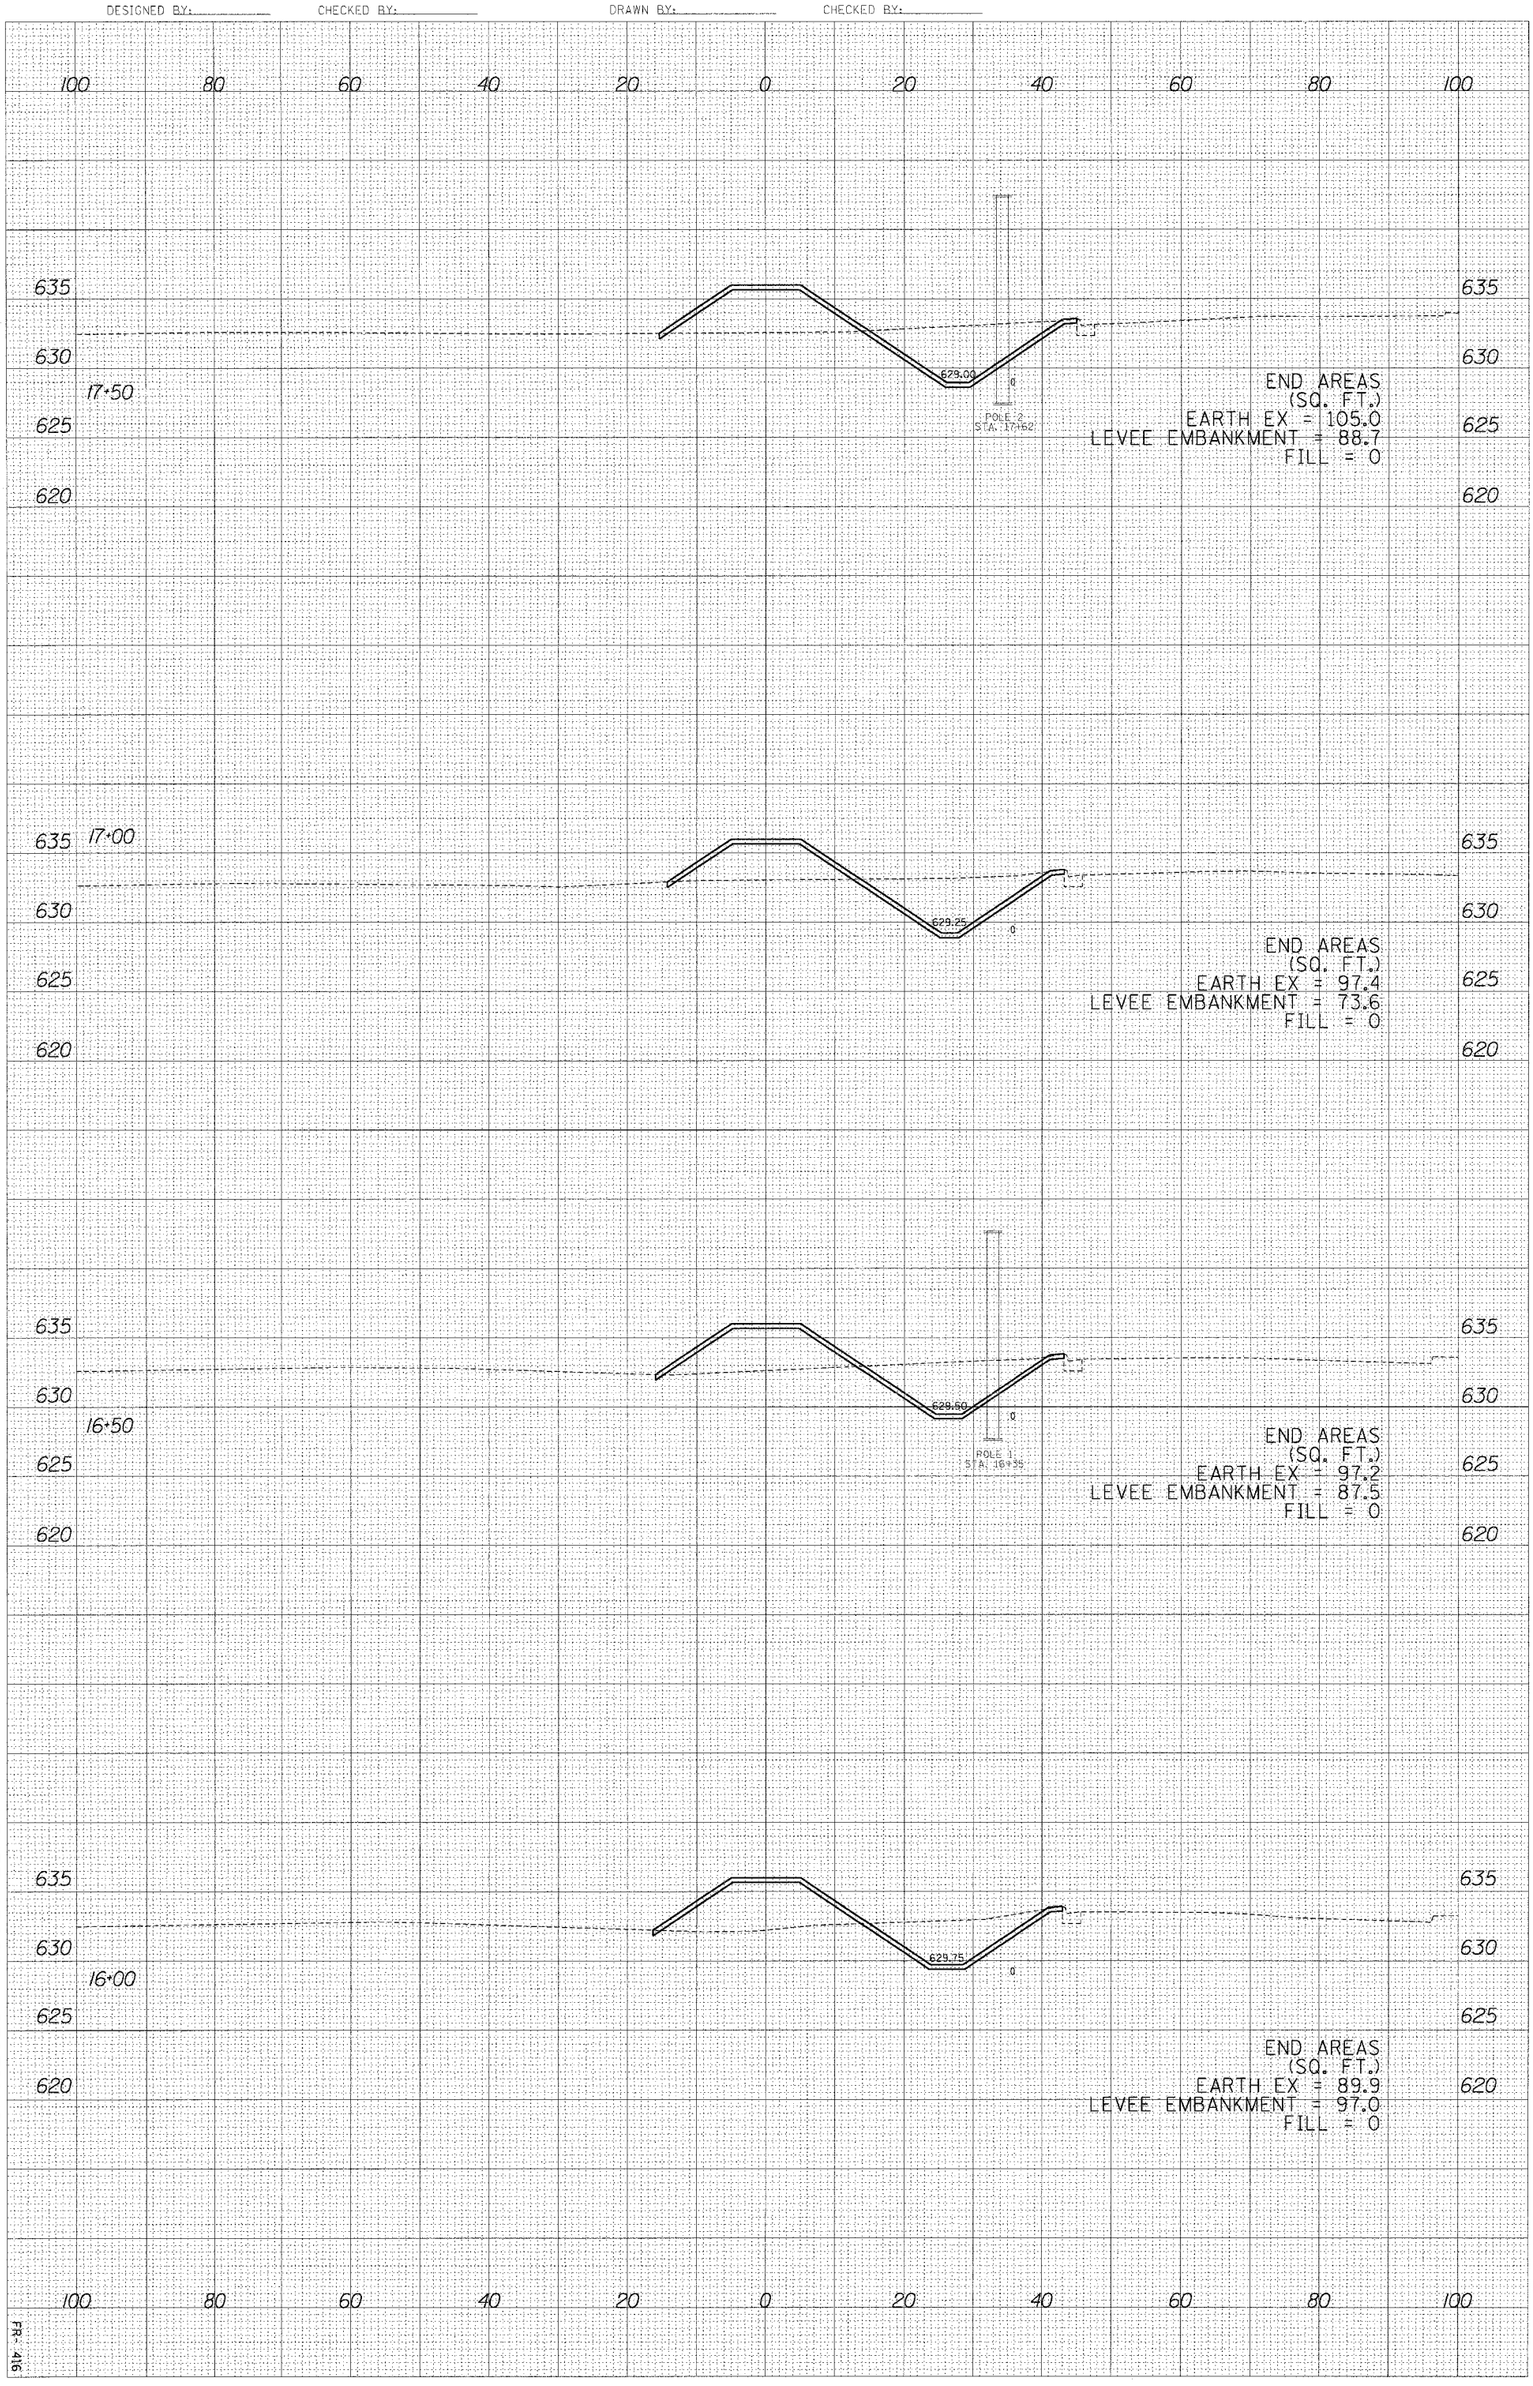

C-53

LEVEE CROSS - SECTIONS

SHEET 70 OF 167

FR-416