DESIGNED BY: CHECKED BY: DRAWN BY: CHECKED BY:

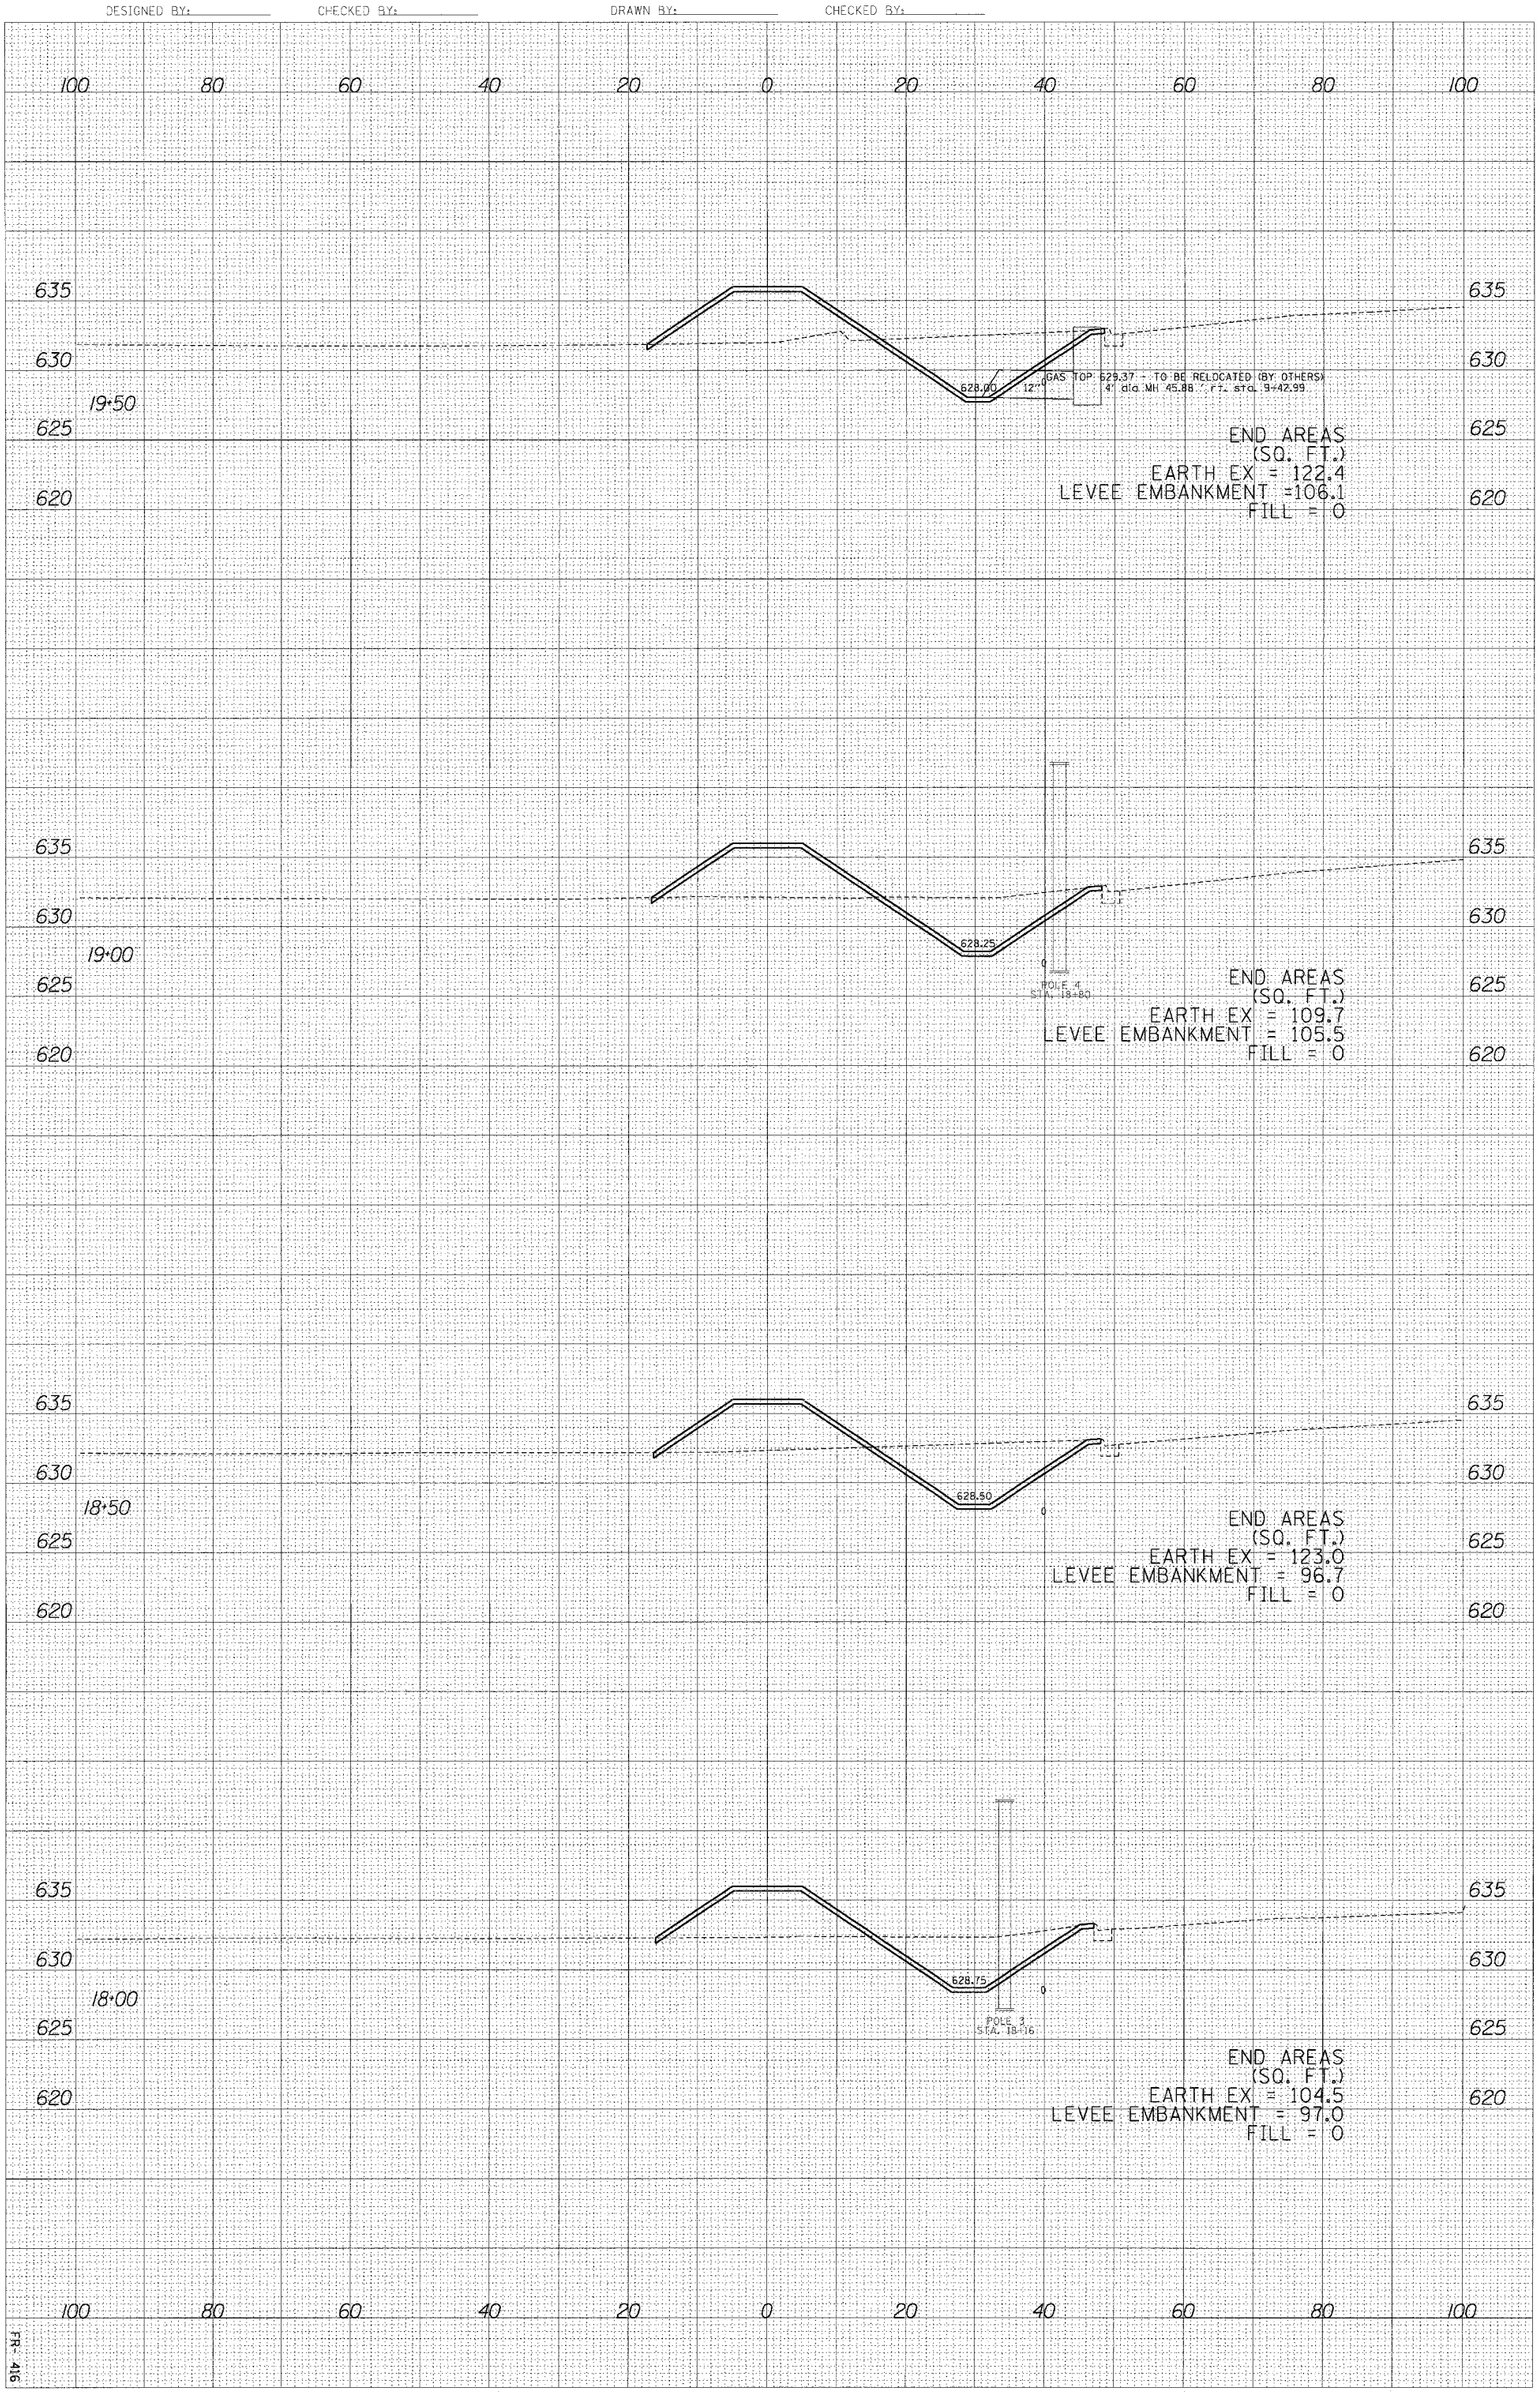

C-54

LEVEE CROSS - SECTIONS

SHEET 71 OF 167

FR- 416